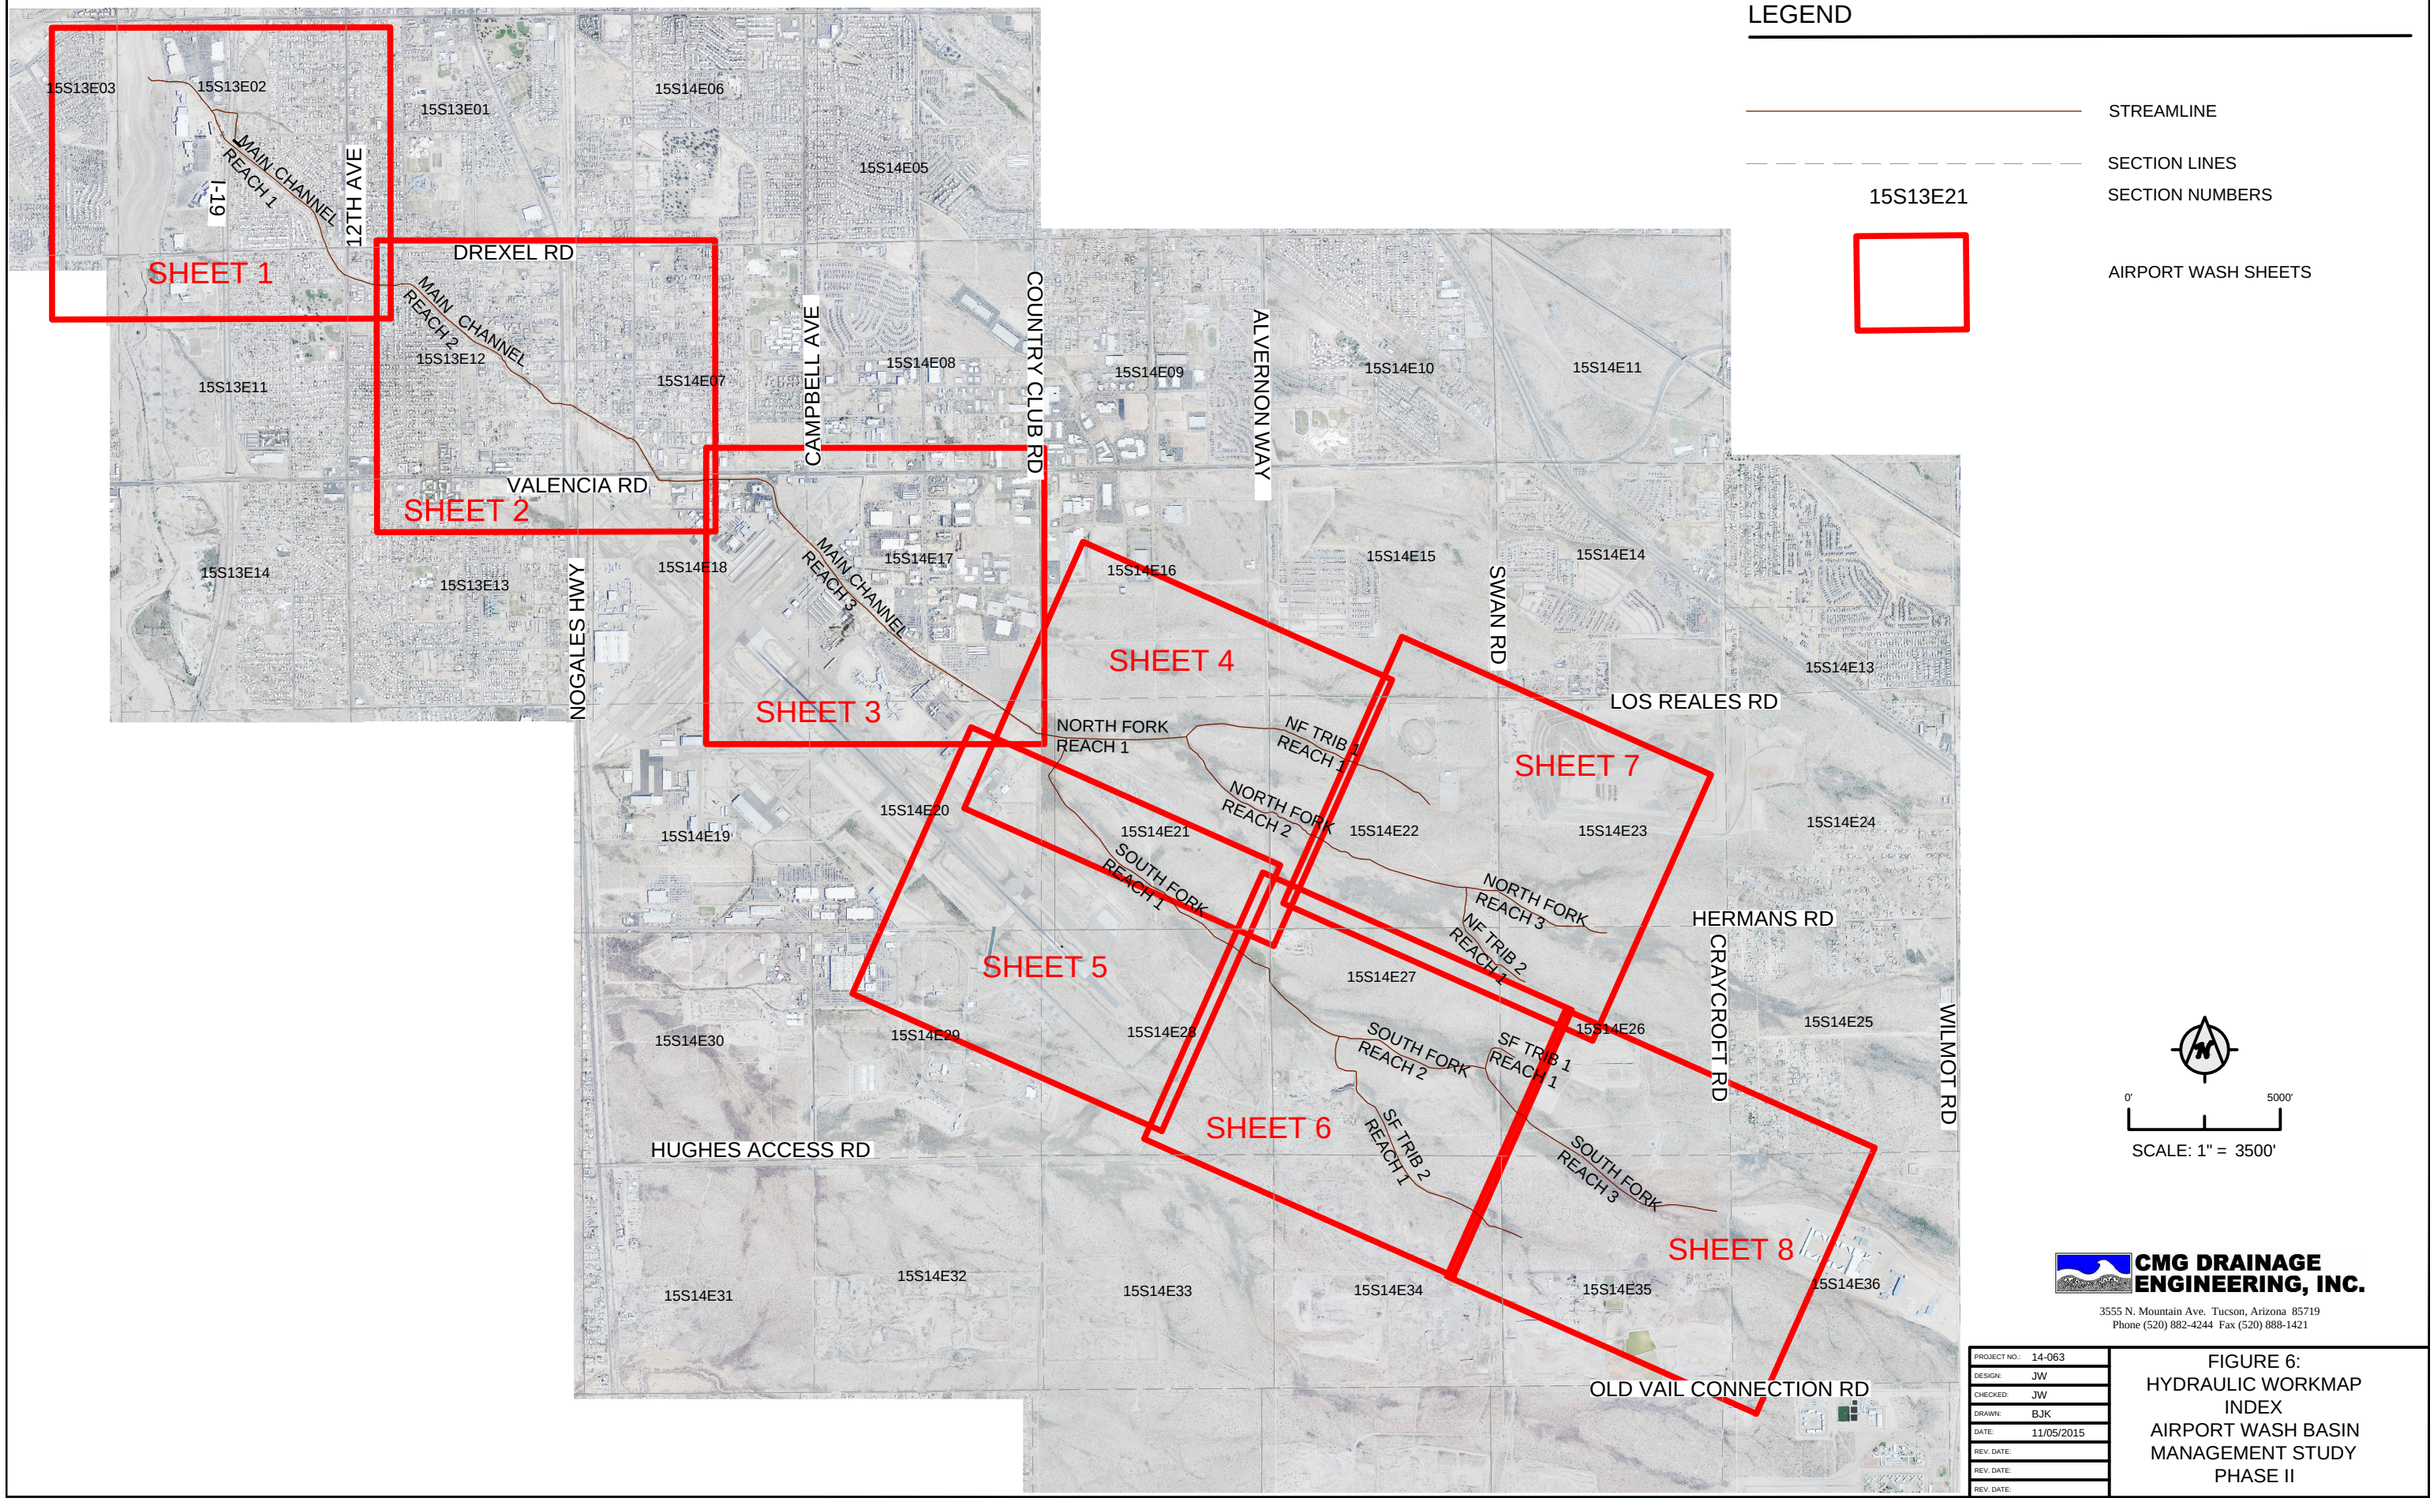

CMG DRAINAGE ENGINEERING, INC.
3555 N. Mountain Ave. Tucson, Arizona 85719
Phone (520) 882-4244 Fax (520) 888-1421

PROJECT NO.:	14-063
DESIGN:	JW
CHECKED:	JW
DRAWN:	BJK
DATE:	11/05/2015
REV. DATE:	
REV. DATE:	
REV. DATE:	

FIGURE 6:
HYDRAULIC WORKMAP
INDEX
AIRPORT WASH BASIN
MANAGEMENT STUDY
PHASE II