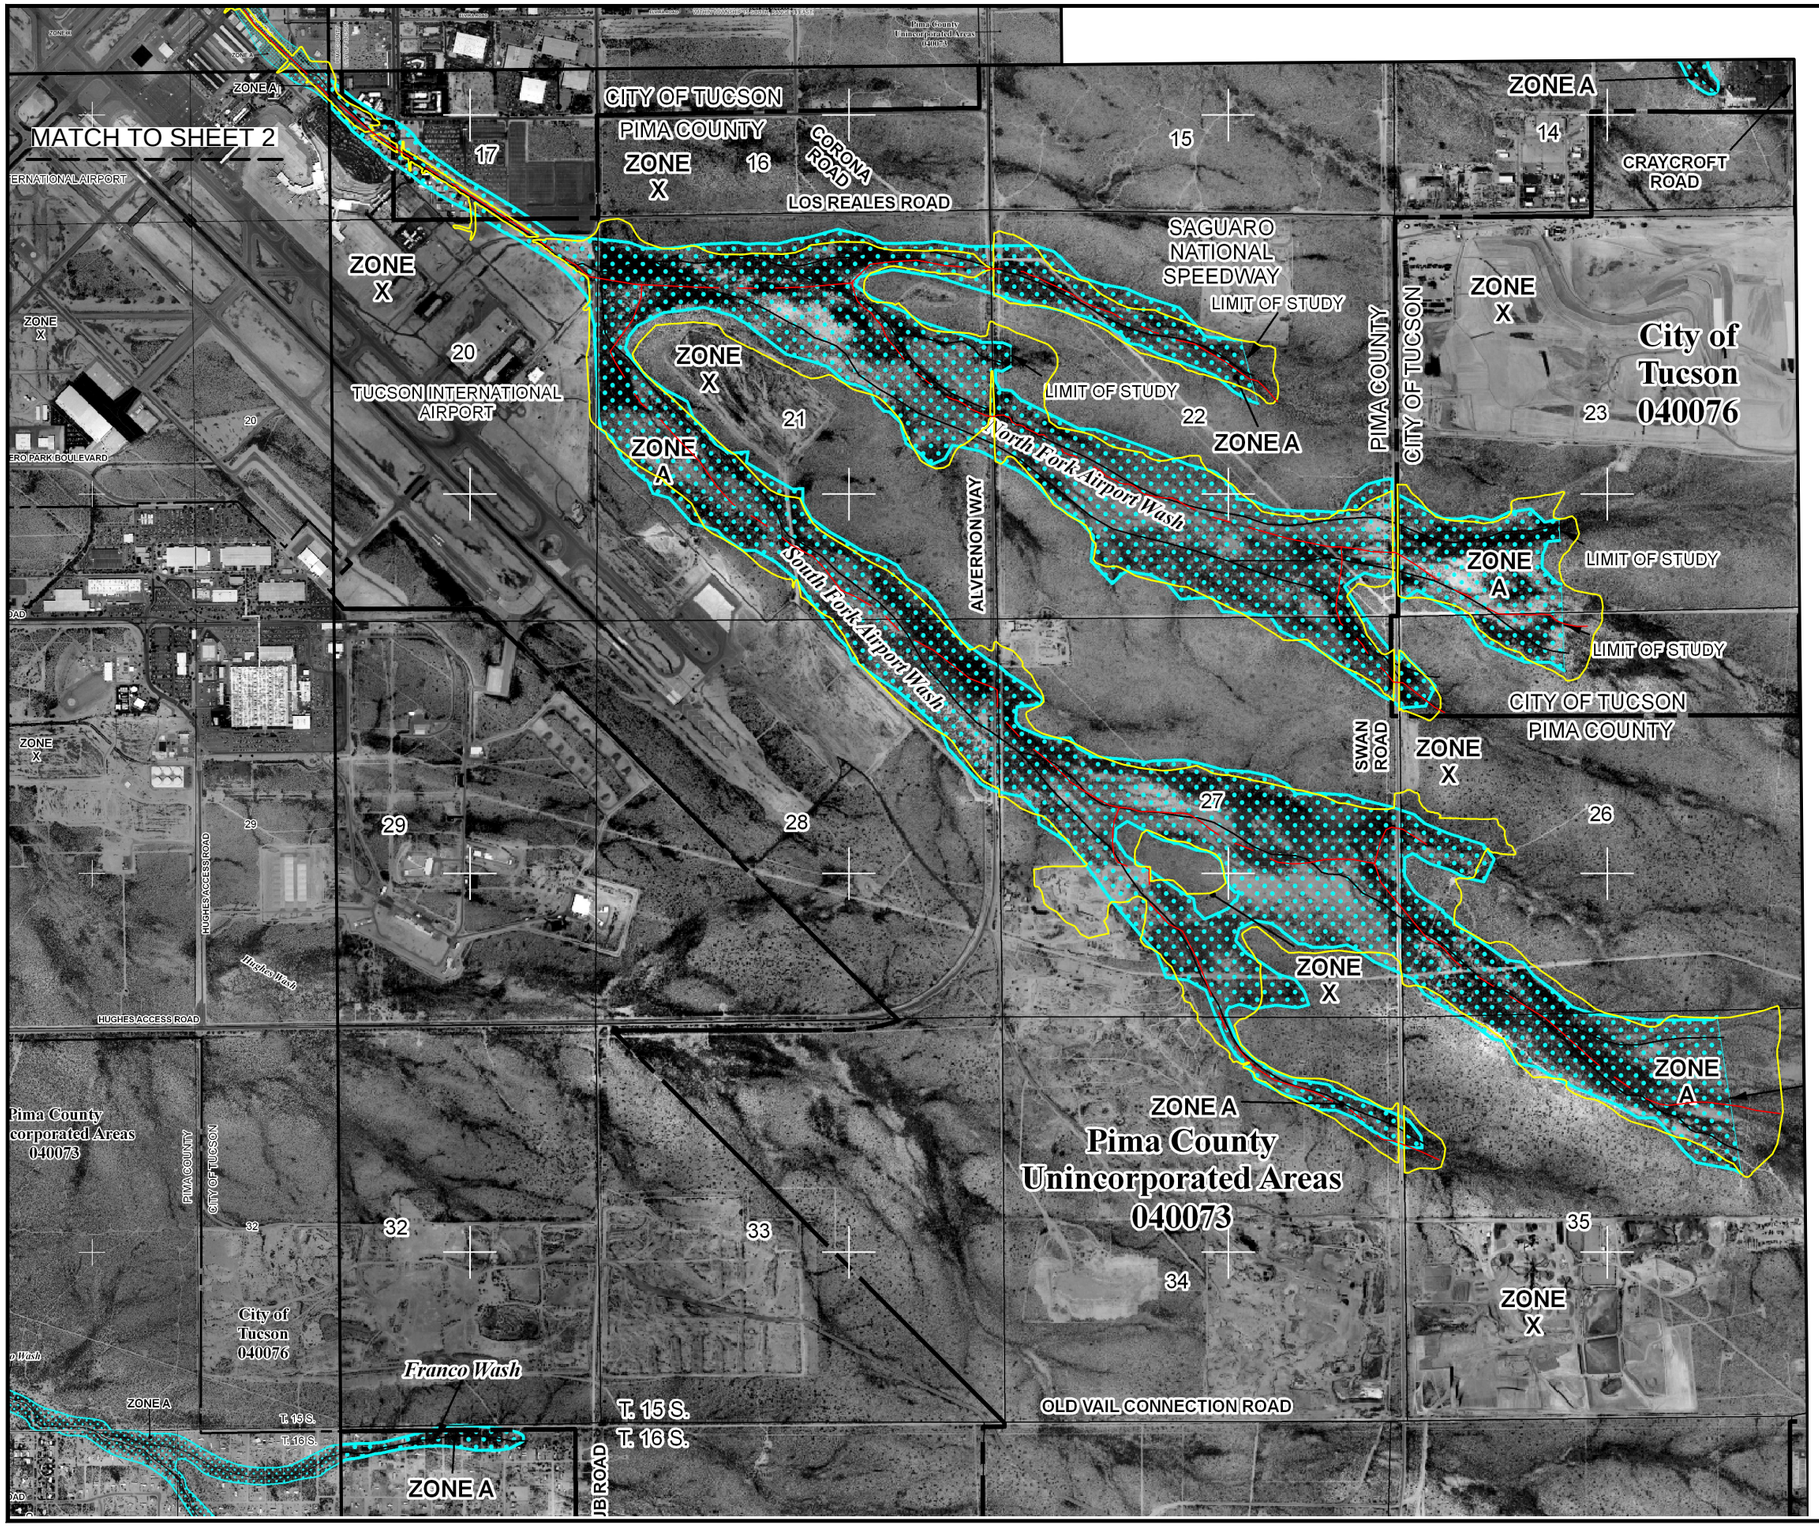

SCALE: 1" = 2000'

LEGEND

- CMG 100-YR PROPOSED FLOODPLAIN LIMIT
- CMG 500-YR PROPOSED FLOODPLAIN LIMIT
- CMG PROPOSED FLOODWAY LIMIT
- STREAMLINE
- EFFECTIVE 100-YR FLOODPLAIN LIMIT
- EFFECTIVE 500-YR FLOODPLAIN LIMIT
- EFFECTIVE FLOODWAY LIMIT

NOTES:

1. FIRM PANELS DATED 12/29/2014: 04019C2286L, 04019C2288L, 04019C2289L, 04019C2880L, 04019C2900L

CMG DRAINAGE ENGINEERING, INC.
3555 N. Mountain Ave. Tucson, Arizona 85719
Phone (520) 882-4244 Fax (520) 888-1421

PROJECT NO.:	14-063
DESIGN:	JW
CHECKED:	JW
DRAWN:	BJK
DATE:	10/14/2015
REV. DATE:	
REV. DATE:	
REV. DATE:	

FIGURE 8:
ANNOTATED FLOOD INSURANCE RATE MAPS (FIRMS)

SHEET 2 OF 2

Z:\PROJECTS\2014\14-063 RFCD-Airport Wash Bsn Mgt Study-Ph 2\CADD\14-063-Fig 8 Annot Firms.dwg (PG 2_2000sc) Plotted Oct 15, 2015 at 12:36pm by Brenda