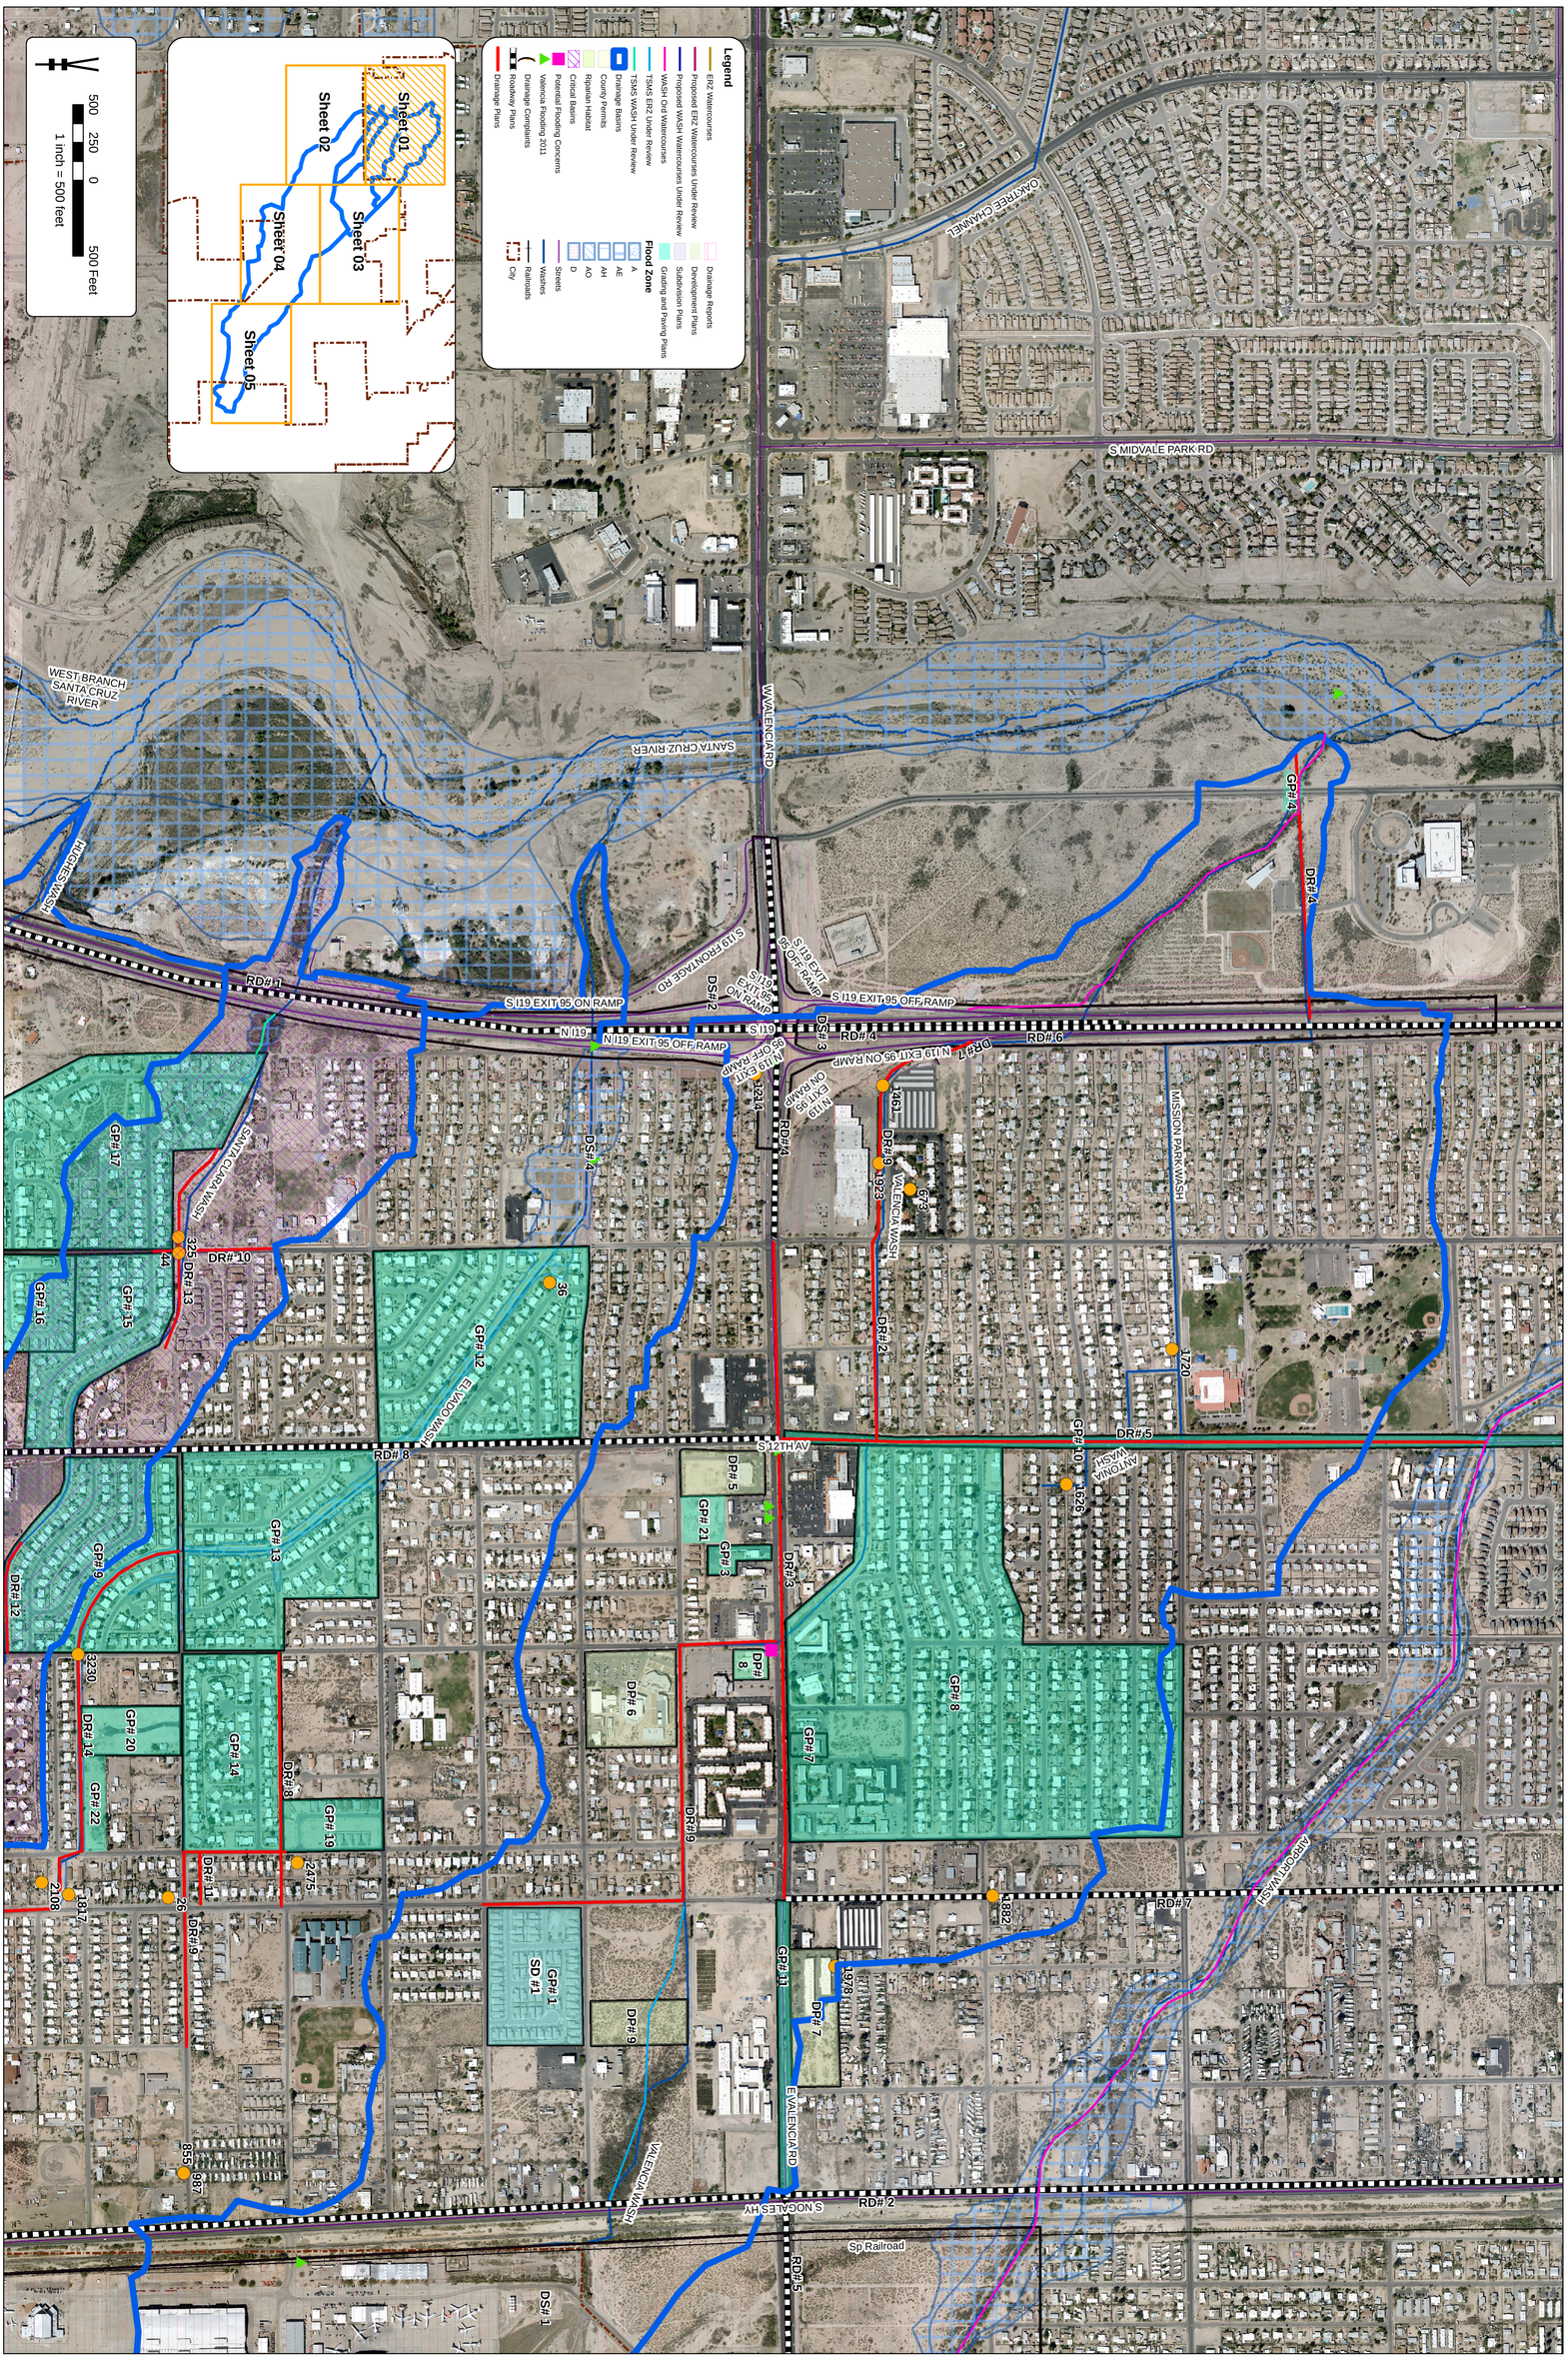

THIS DOCUMENT, TOGETHER WITH THE CONCEPTS AND DESIGNS PRESENTED HEREIN, AS AN INSTRUMENT OF SERVICE, IS INTENDED ONLY FOR THE SPECIFIC PURPOSE AND CLIENT FOR WHICH IT WAS PREPARED. REUSE OF AND IMPROPER RELIANCE ON THIS DOCUMENT WITHOUT WRITTEN AUTHORIZATION AND ADAPTATION BY KIMLEY-HORN AND ASSOCIATES, INC. SHALL BE WITHOUT LIABILITY TO KIMLEY-HORN AND ASSOCIATES, INC.

AIRPORT WASH (SOUTH) BASIN MANAGEMENT STUDY
DATA COLLECTION EXHIBIT

SCALE(H):1"=	500
SCALE(V):	N/A
DESIGNED BY:	JRB
DRAWN BY:	JRB
CHECKED BY:	SA
DATE:	JAN. 2014

PROJECT NO. 098252000

DRAWING NAME SHEET 1 OF 5

Kimley-Horn and Associates, Inc.
© 2013 KIMLEY-HORN AND ASSOCIATES, INC.
Engineering, Planning and Environmental Consultants
333 East Wetmore Rd, Suite 280
Tucson, Arizona 85705 (520) 615-9191

THIS DOCUMENT, TOGETHER WITH THE CONCEPTS AND DESIGNS PRESENTED HEREIN, AS AN INSTRUMENT OF SERVICE, IS INTENDED ONLY FOR THE SPECIFIC PURPOSE AND CLIENT FOR WHICH IT WAS PREPARED. REUSE OF AND IMPROPER RELIANCE ON THIS DOCUMENT WITHOUT WRITTEN AUTHORIZATION AND ADAPTATION BY KIMLEY-HORN AND ASSOCIATES, INC. SHALL BE WITHOUT LIABILITY TO KIMLEY-HORN AND ASSOCIATES, INC.

WEST BRANCH SANTA CRUZ RIVER

S Rg WH 9

GP# 17

GP# 16

RD# 8

GP# 9

W LOS REALES RD

SANTA CLARA WASH

DR# 14

E LOS REALES RD

DS# 1

DS# 3

DS# 2

RD# 1

RD# 2

Sp Railroad

Santa Cruz River

Tohono O'odham Indian Reservation

Legend

- ERZ Watercourses
- Proposed ERZ Watercourses Under Review
- Proposed WASH Watercourses Under Review
- WASH Ord Watercourses
- TSMS ERZ Under Review
- TSMS WASH Under Review
- Drainage Basins
- County Permits
- Riparian Habitat
- Critical Basins
- Potential Flooding Concerns
- Valencia Flooding 2011
- Drainage Complaints
- Roadway Plans
- Drainage Plans
- Drainage Reports
- Development Plans
- Subdivision Plans
- Grading and Paving Plans

Flood Zone

- A
- AE
- AH
- AO
- D
- Streets
- Washes
- Railroads
- City

Sheet 01

Sheet 03

Sheet 02

Sheet 04

Sheet 05

500 250 0 500 Feet

1 inch = 500 feet

Kimley-Horn and Associates, Inc.

© 2013 KIMLEY-HORN AND ASSOCIATES, INC.
333 East Wetmore Rd, Suite 280
Engineering, Planning and Environmental Consultants
Tucson, Arizona 85705 (520) 615-9191

SCALE(H):1"= 500
SCALE(V): N/A
DESIGNED BY: JRB
DRAWN BY: JRB
CHECKED BY: SA
DATE: JAN. 2014

AIRPORT WASH (SOUTH) BASIN MANAGEMENT STUDY DATA COLLECTION EXHIBIT

PROJECT NO. 098252000

DRAWING NAME SHEET 1 OF 5

THIS DOCUMENT, TOGETHER WITH THE CONCEPTS AND DESIGNS PRESENTED HEREIN, AS AN INSTRUMENT OF SERVICE, IS INTENDED ONLY FOR THE SPECIFIC PURPOSE AND CLIENT FOR WHICH IT WAS PREPARED. REUSE OF AND IMPROPER RELIANCE ON THIS DOCUMENT WITHOUT WRITTEN AUTHORIZATION AND ADAPTATION BY KIMLEY-HORN AND ASSOCIATES, INC. SHALL BE WITHOUT LIABILITY TO KIMLEY-HORN AND ASSOCIATES, INC.

Kimley-Horn and Associates, Inc.

© 2013 KIMLEY-HORN AND ASSOCIATES, INC.

333 East Wetmore Rd, Suite 280
Tucson, Arizona 85705 (520) 615-9191
Engineering, Planning and Environmental Consultants

SCALE(H):1"=	500
SCALE(V):	N/A
DESIGNED BY:	JRB
DRAWN BY:	JRB
CHECKED BY:	SA
DATE:	JAN. 2014

AIRPORT WASH (SOUTH) BASIN MANAGEMENT STUDY
DATA COLLECTION EXHIBIT

PROJECT NO.
098252000

DRAWING NAME
SHEET 1 OF 5

THIS DOCUMENT, TOGETHER WITH THE CONCEPTS AND DESIGNS PRESENTED HEREIN, AS AN INSTRUMENT OF SERVICE, IS INTENDED ONLY FOR THE SPECIFIC PURPOSE AND CLIENT FOR WHICH IT WAS PREPARED. REUSE OF AND IMPROPER RELIANCE ON THIS DOCUMENT WITHOUT WRITTEN AUTHORIZATION AND ADAPTATION BY KIMLEY-HORN AND ASSOCIATES, INC. SHALL BE WITHOUT LIABILITY TO KIMLEY-HORN AND ASSOCIATES, INC.

Raytheon

E HUGHES ACCESS RD

DS# 1

Sp Railroad

Big Wash

Legend

- ERZ Watercourses
- Proposed ERZ Watercourses Under Review
- Proposed WASH Watercourses Under Review
- WASH Ord Watercourses
- TSMS ERZ Under Review
- TSMS WASH Under Review
- Drainage Basins
- County Permits
- Riparian Habitat
- Critical Basins
- Potential Flooding Concerns
- Valencia Flooding 2011
- Drainage Complaints
- Roadway Plans
- Drainage Plans
- Drainage Reports
- Development Plans
- Subdivision Plans
- Grading and Paving Plans

Flood Zone

- A
- AE
- AH
- AO
- D
- Streets
- Washes
- Railroads
- City

1 inch = 500 feet

500 250 0 500 Feet

Kimley-Horn and Associates, Inc.

© 2013 KIMLEY-HORN AND ASSOCIATES, INC.

333 East Wetmore Rd, Suite 280
Tucson, Arizona 85705 (520) 615-9191

Engineering, Planning and Environmental Consultants

SCALE(H):1"= 500
SCALE(V): N/A
DESIGNED BY: JRB
DRAWN BY: JRB
CHECKED BY: SA
DATE: JAN. 2014

AIRPORT WASH (SOUTH) BASIN MANAGEMENT STUDY
DATA COLLECTION EXHIBIT

PROJECT NO.
098252000

DRAWING NAME
SHEET 1 OF 5

THIS DOCUMENT, TOGETHER WITH THE CONCEPTS AND DESIGNS PRESENTED HEREIN, AS AN INSTRUMENT OF SERVICE, IS INTENDED ONLY FOR THE SPECIFIC PURPOSE AND CLIENT FOR WHICH IT WAS PREPARED. REUSE OF AND IMPROPER RELIANCE ON THIS DOCUMENT WITHOUT WRITTEN AUTHORIZATION AND ADAPTATION BY KIMLEY-HORN AND ASSOCIATES, INC. SHALL BE WITHOUT LIABILITY TO KIMLEY-HORN AND ASSOCIATES, INC.

Legend

- ERZ Watercourses
- Proposed ERZ Watercourses Under Review
- Proposed WASH Watercourses Under Review
- WASH Ord Watercourses
- TSMS ERZ Under Review
- TSMS WASH Under Review
- Drainage Basins
- County Permits
- Riparian Habitat
- Critical Basins
- Potential Flooding Concerns
- Valencia Flooding 2011
- Drainage Complaints
- Roadway Plans
- Drainage Plans
- Drainage Reports
- Development Plans
- Subdivision Plans
- Grading and Paving Plans

Flood Zone

- A
- AE
- AH
- AO
- D
- Streets
- Washes
- Railroads
- City

Sheet 01
Sheet 02
Sheet 03
Sheet 04
Sheet 05

500 250 0 500 Feet

RDF#3
DS#1
CEMEX
Granite Construction Company
SOUTH FORK AIRPORT WASH
Federal Bureau of Prisons
HUGHES WASH
Arizona State Prison
1 inch = 500 feet

Kimley-Horn and Associates, Inc.
333 East Wetmore Rd, Suite 280
Tucson, Arizona 85705 (520) 615-9191

© 2013 KIMLEY-HORN AND ASSOCIATES, INC.
Engineering, Planning and Environmental Consultants

SCALE(H):1"=	500
SCALE(V):	N/A
DESIGNED BY:	JRB
DRAWN BY:	JRB
CHECKED BY:	SA
DATE:	JAN. 2014

AIRPORT WASH (SOUTH) BASIN MANAGEMENT STUDY
DATA COLLECTION EXHIBIT

PROJECT NO.
098252000

DRAWING NAME
SHEET 1 OF 5