THIS DOCUMENT, TOGETHER WITH THE CONCEPTS AND DESIGNS PRESENTED HEREIN, AS AN INSTRUMENT OF SERVICE, IS INTENDED ONLY FOR THE SPECIFIC PURPOSE AND CLIENT FOR WHICH IT WAS PREPARED. REUSE OF AND IMPROPER RELIANCE ON THIS DOCUMENT WITHOUT WRITTEN AUTHORIZATION AND ADAPTATION BY KIMLEY-HORN AND ASSOCIATES, INC. SHALL BE WITHOUT LIABILITY TO KIMLEY-HORN AND ASSOCIATES, INC.

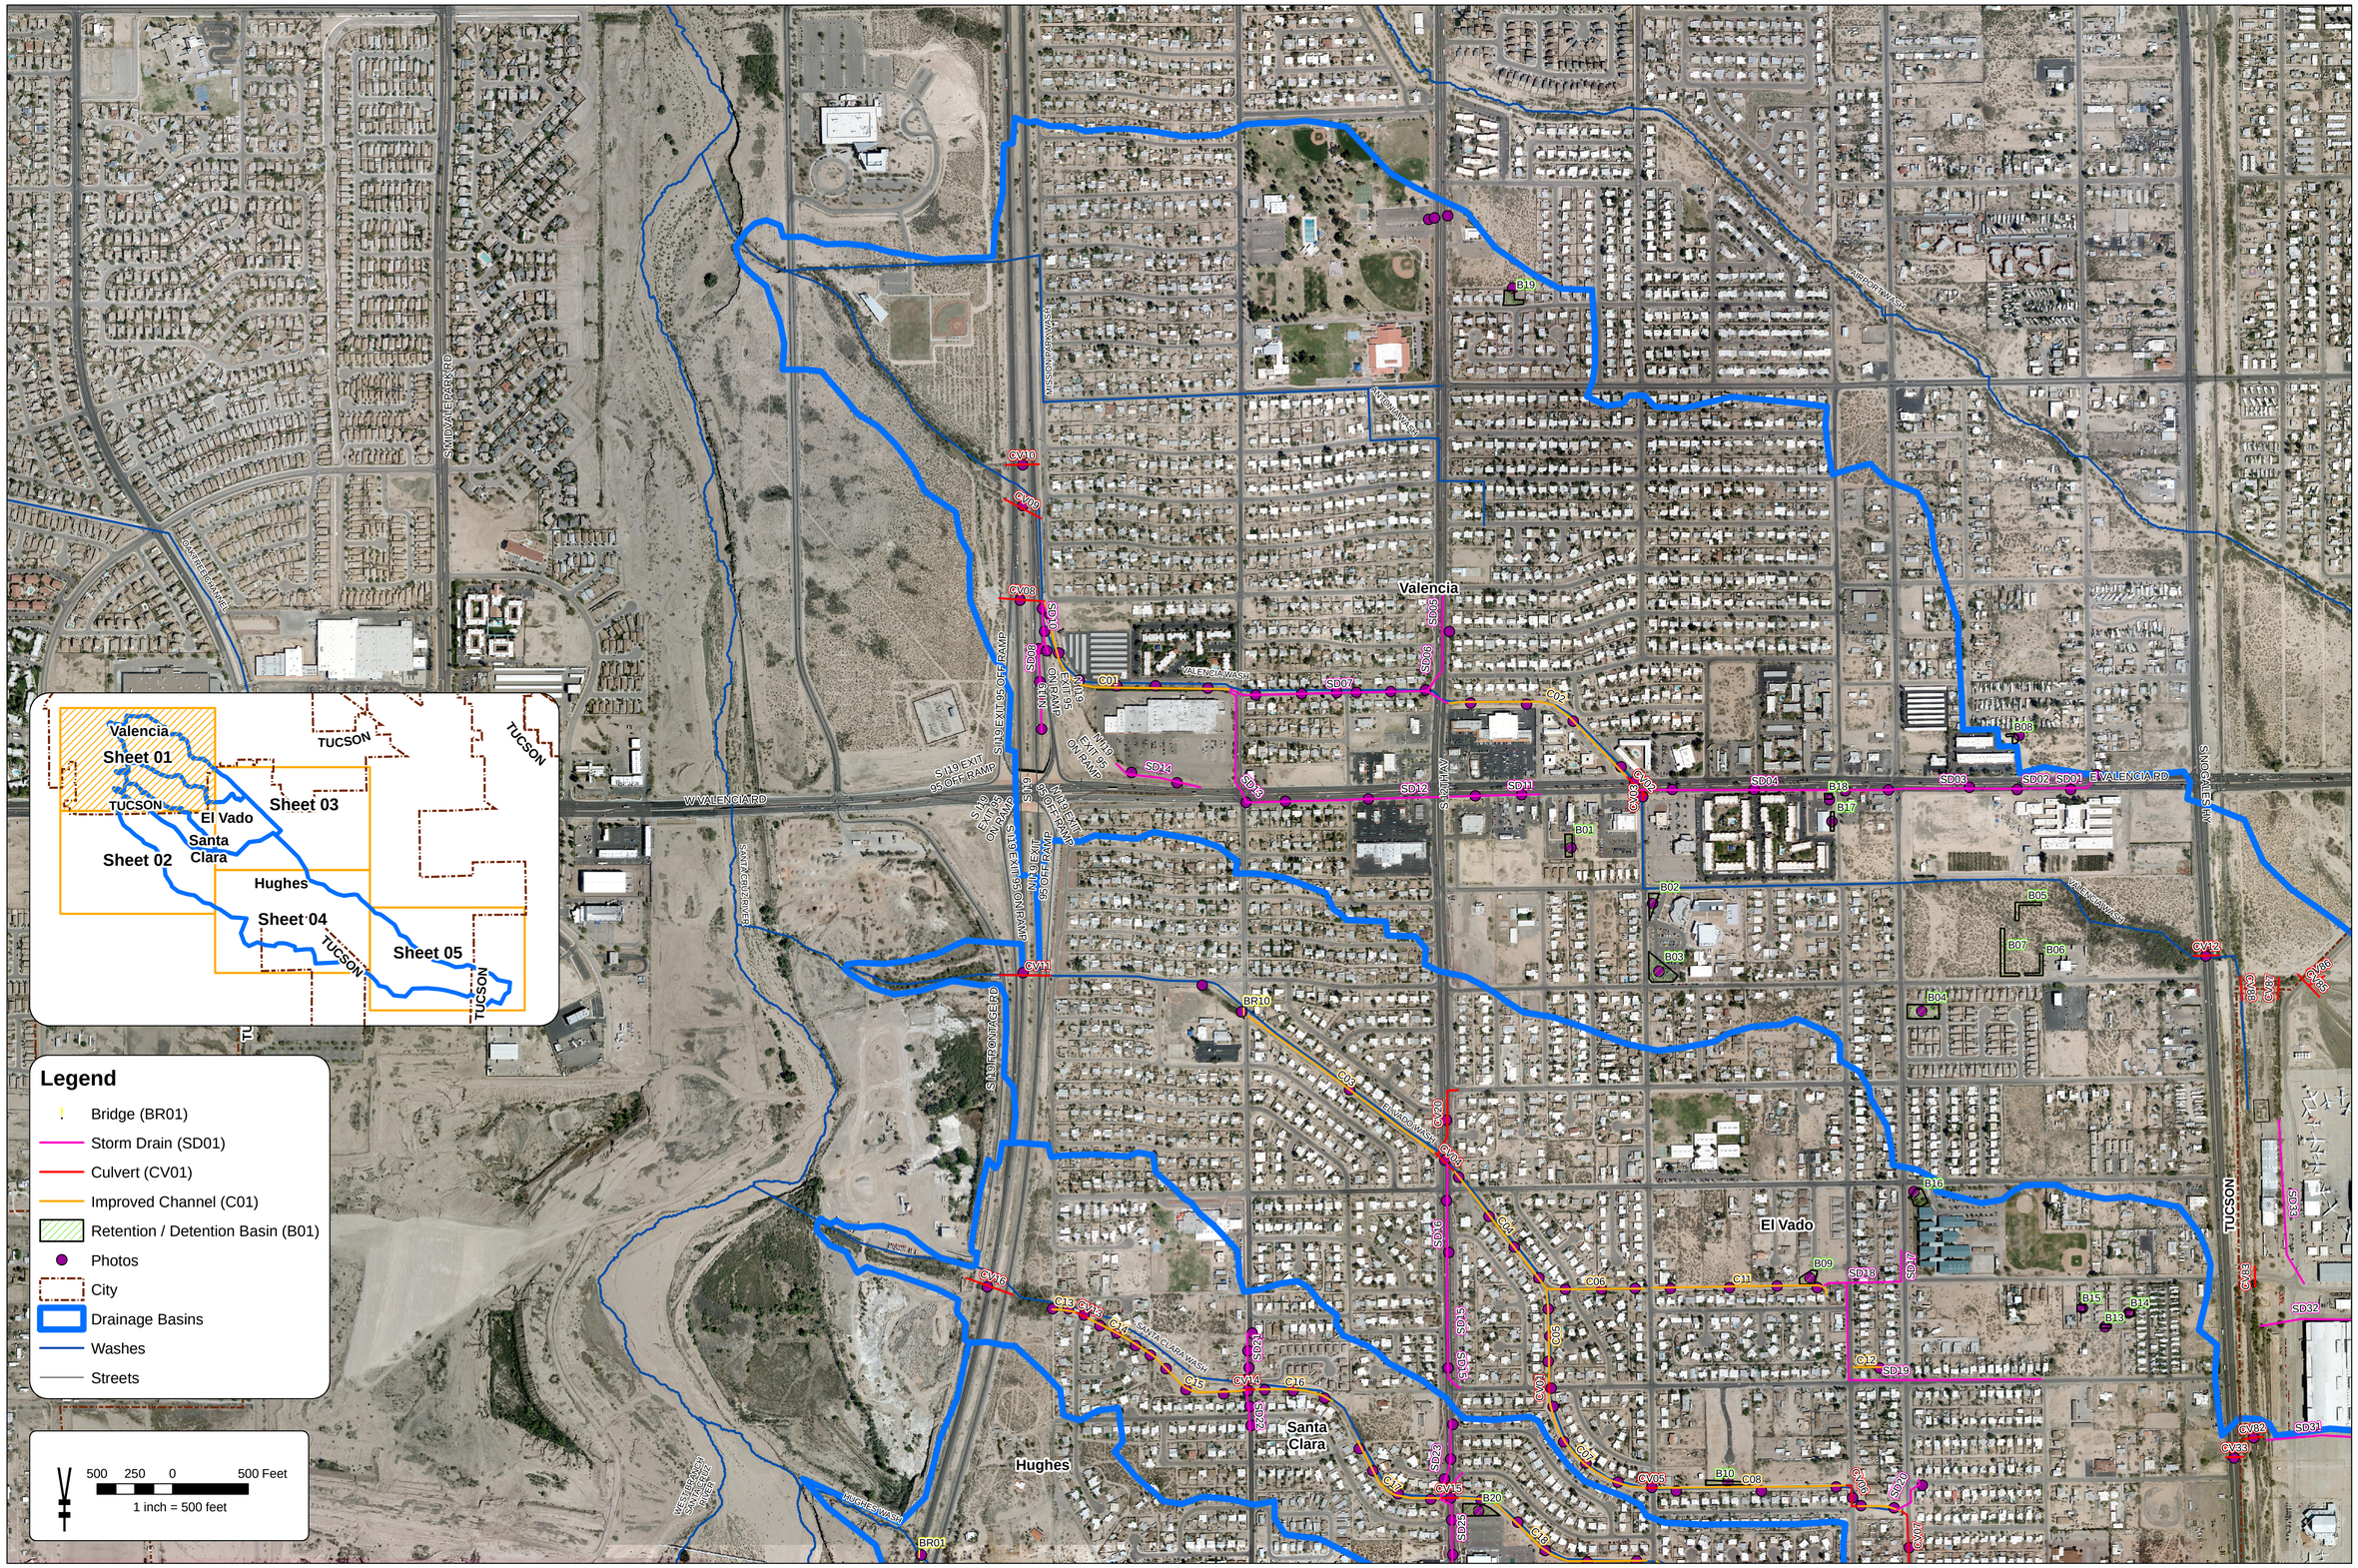

Kimley-Horn and Associates, Inc.

© 2013 KIMLEY-HORN AND ASSOCIATES, INC.
333 East Wetmore Rd, Suite 280
Engineering, Planning and Environmental Consultants
Tucson, Arizona 85705 (520) 615-9191

SCALE(H):1"=	500
SCALE(V):	N/A
DESIGNED BY:	JRB
DRAWN BY:	JRB
CHECKED BY:	SA
DATE:	JAN. 2014

AIRPORT WASH (SOUTH) BASIN MANAGEMENT STUDY DRAINAGE INVENTORY EXHIBIT

PROJECT NO. 098252000

DRAWING NAME FIGURE XX

SHEET 1 OF 5

THIS DOCUMENT, TOGETHER WITH THE CONCEPTS AND DESIGNS PRESENTED HEREIN, AS AN INSTRUMENT OF SERVICE, IS INTENDED ONLY FOR THE SPECIFIC PURPOSE AND CLIENT FOR WHICH IT WAS PREPARED. REUSE OF AND IMPROPER RELIANCE ON THIS DOCUMENT WITHOUT WRITTEN AUTHORIZATION AND ADAPTATION BY KIMLEY-HORN AND ASSOCIATES, INC. SHALL BE WITHOUT LIABILITY TO KIMLEY-HORN AND ASSOCIATES, INC.

Kimley-Horn and Associates, Inc.

© 2013 KIMLEY-HORN AND ASSOCIATES, INC.

333 East Wetmore Rd, Suite 280
Tucson, Arizona 85705 (520) 615-9191

Engineering, Planning and Environmental Consultants

SCALE(H):1"=	500
SCALE(V):	N/A
DESIGNED BY:	JRB
DRAWN BY:	JRB
CHECKED BY:	SA
DATE:	JAN. 2014

AIRPORT WASH (SOUTH) BASIN MANAGEMENT STUDY DRAINAGE INVENTORY EXHIBIT

PROJECT NO. 098252000

DRAWING NAME FIGURE XX

SHEET 2 OF 5

THIS DOCUMENT, TOGETHER WITH THE CONCEPTS AND DESIGNS PRESENTED HEREIN, AS AN INSTRUMENT OF SERVICE, IS INTENDED ONLY FOR THE SPECIFIC PURPOSE AND CLIENT FOR WHICH IT WAS PREPARED. REUSE OF AND IMPROPER RELIANCE ON THIS DOCUMENT WITHOUT WRITTEN AUTHORIZATION AND ADAPTATION BY KIMLEY-HORN AND ASSOCIATES, INC. SHALL BE WITHOUT LIABILITY TO KIMLEY-HORN AND ASSOCIATES, INC.

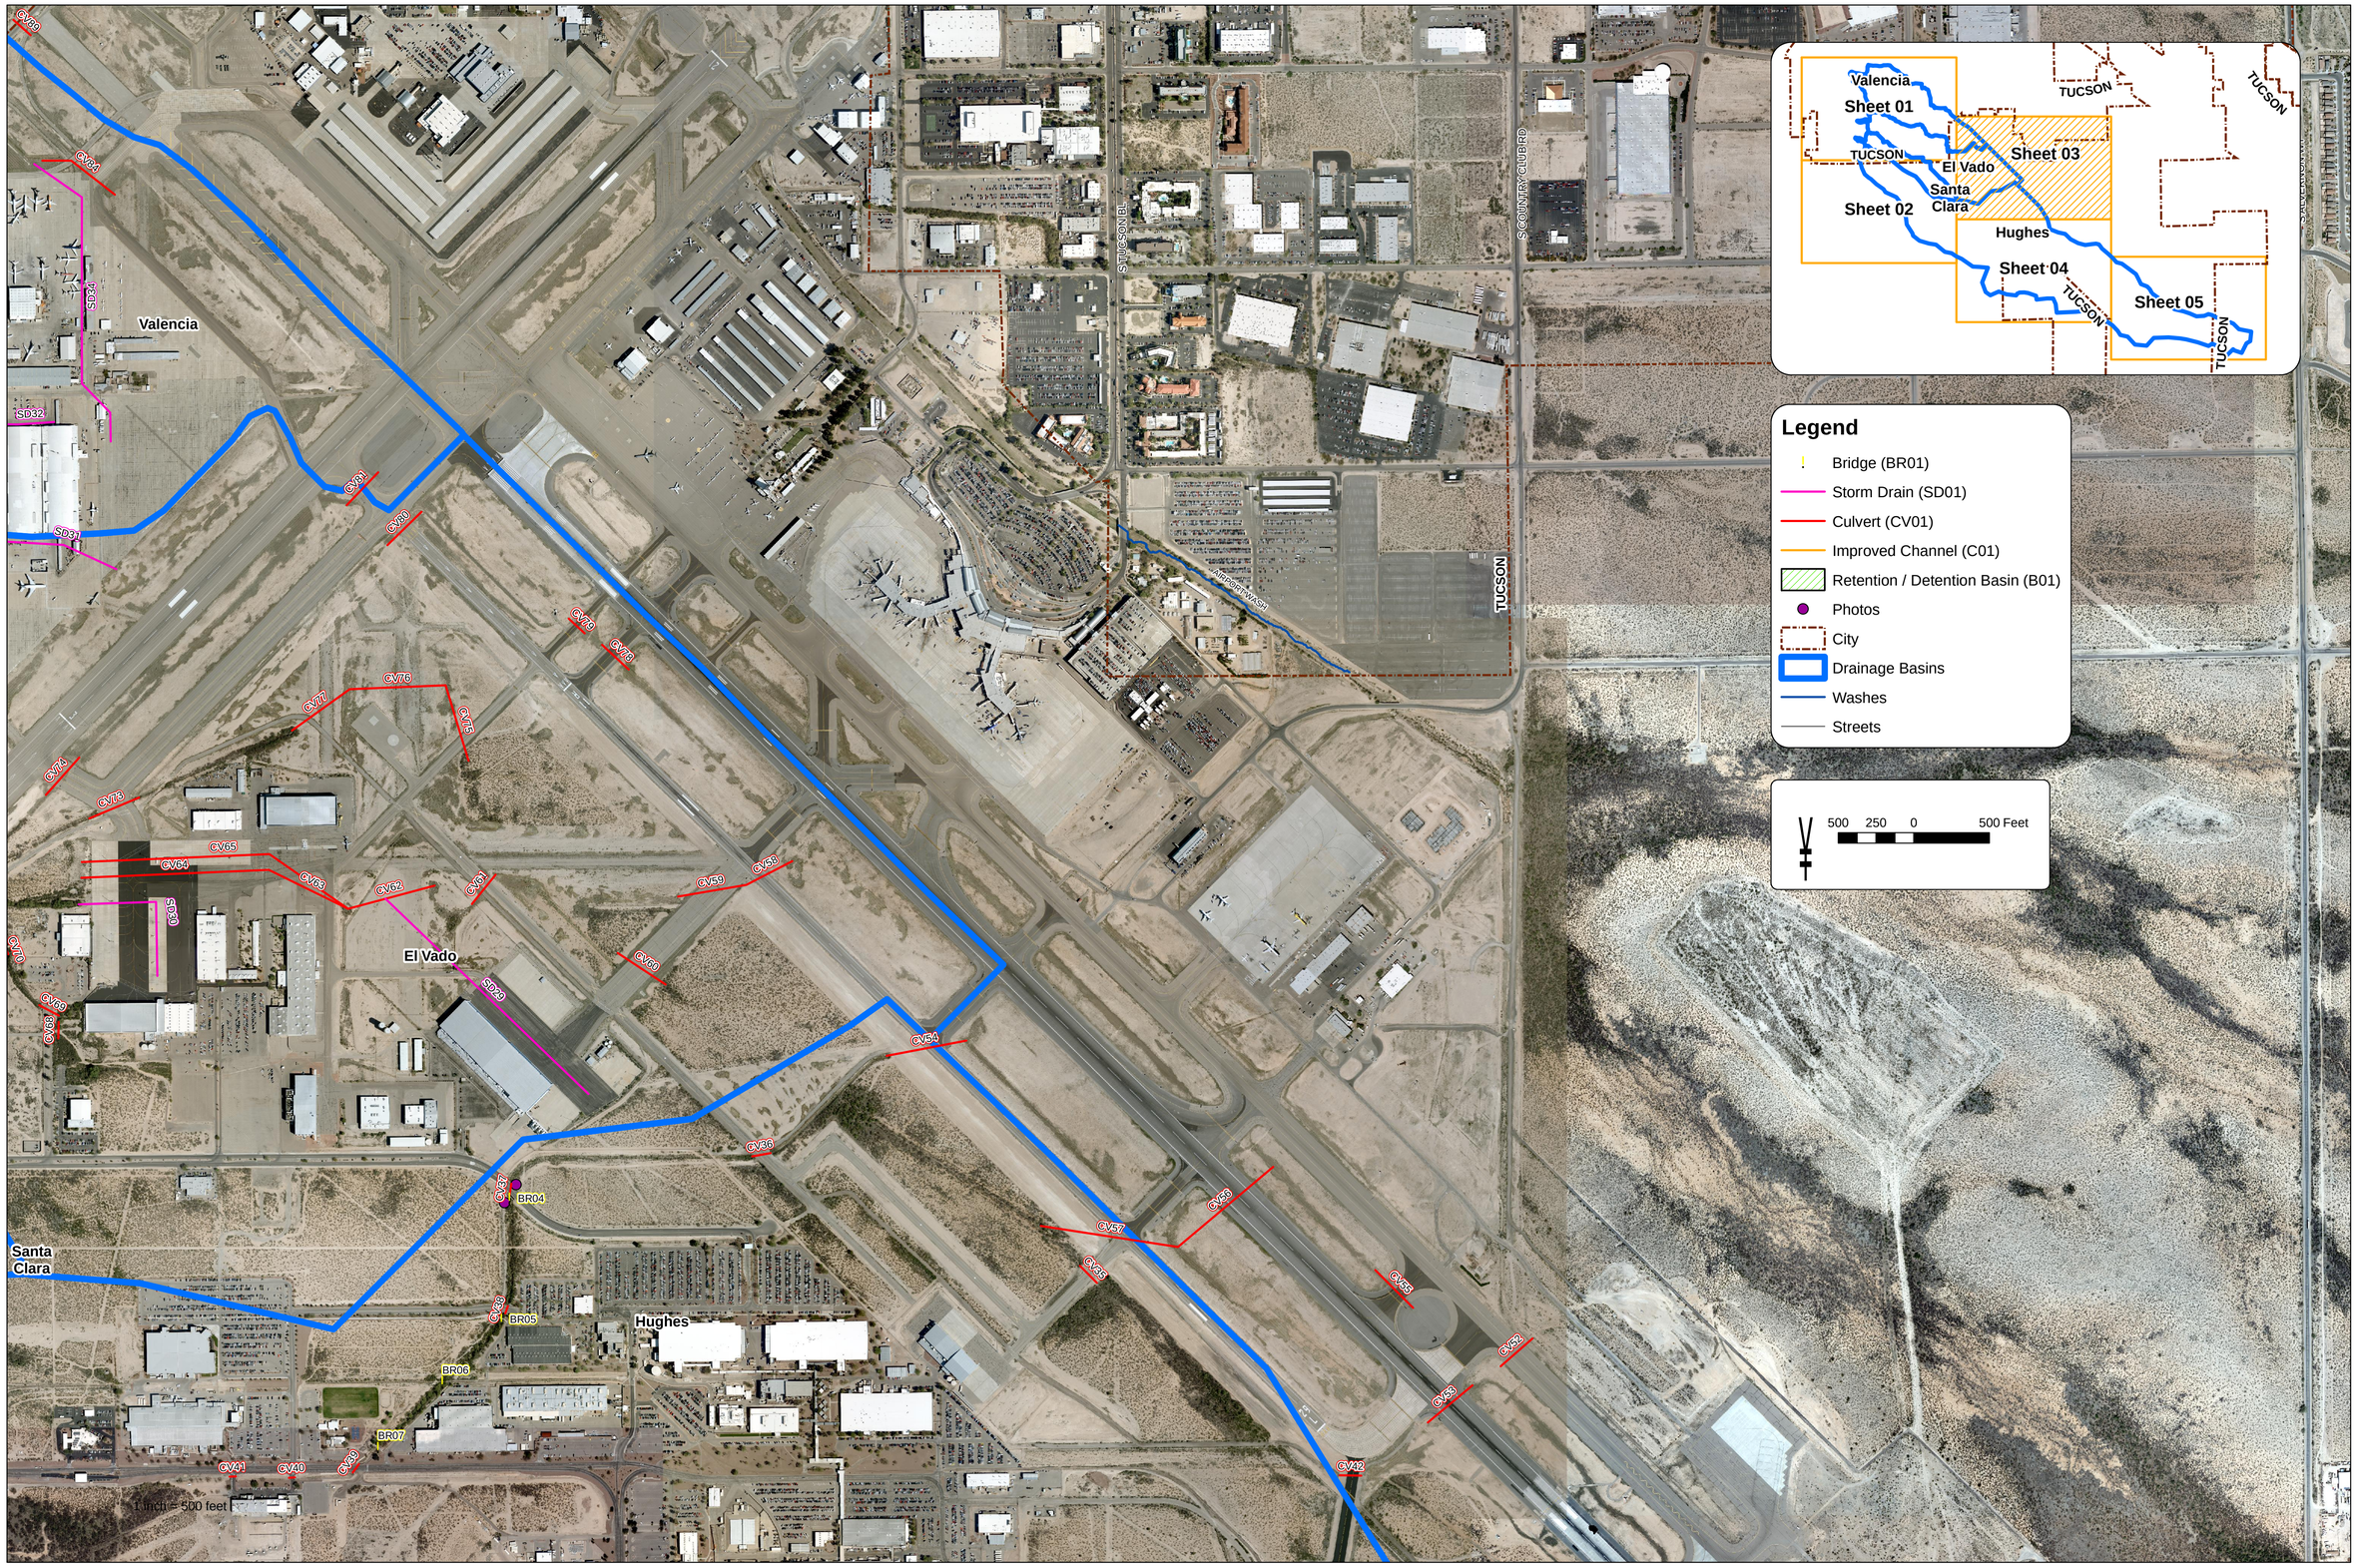

Kimley-Horn and Associates, Inc.

© 2013 KIMLEY-HORN AND ASSOCIATES, INC.

Engineering, Planning and Environmental Consultants
333 East Wetmore Rd, Suite 280
Tucson, Arizona 85705 (520) 615-9191

SCALE(H):1"=	500
SCALE(V):	N/A
DESIGNED BY:	JRB
DRAWN BY:	JRB
CHECKED BY:	SA
DATE:	JAN. 2014

AIRPORT WASH (SOUTH) BASIN MANAGEMENT STUDY DRAINAGE INVENTORY EXHIBIT

PROJECT NO. 098252000

DRAWING NAME FIGURE XX

SHEET 3 OF 5

THIS DOCUMENT, TOGETHER WITH THE CONCEPTS AND DESIGNS PRESENTED HEREIN, AS AN INSTRUMENT OF SERVICE, IS INTENDED ONLY FOR THE SPECIFIC PURPOSE AND CLIENT FOR WHICH IT WAS PREPARED. REUSE OF AND IMPROPER RELIANCE ON THIS DOCUMENT WITHOUT WRITTEN AUTHORIZATION AND ADAPTATION BY KIMLEY-HORN AND ASSOCIATES, INC. SHALL BE WITHOUT LIABILITY TO KIMLEY-HORN AND ASSOCIATES, INC.

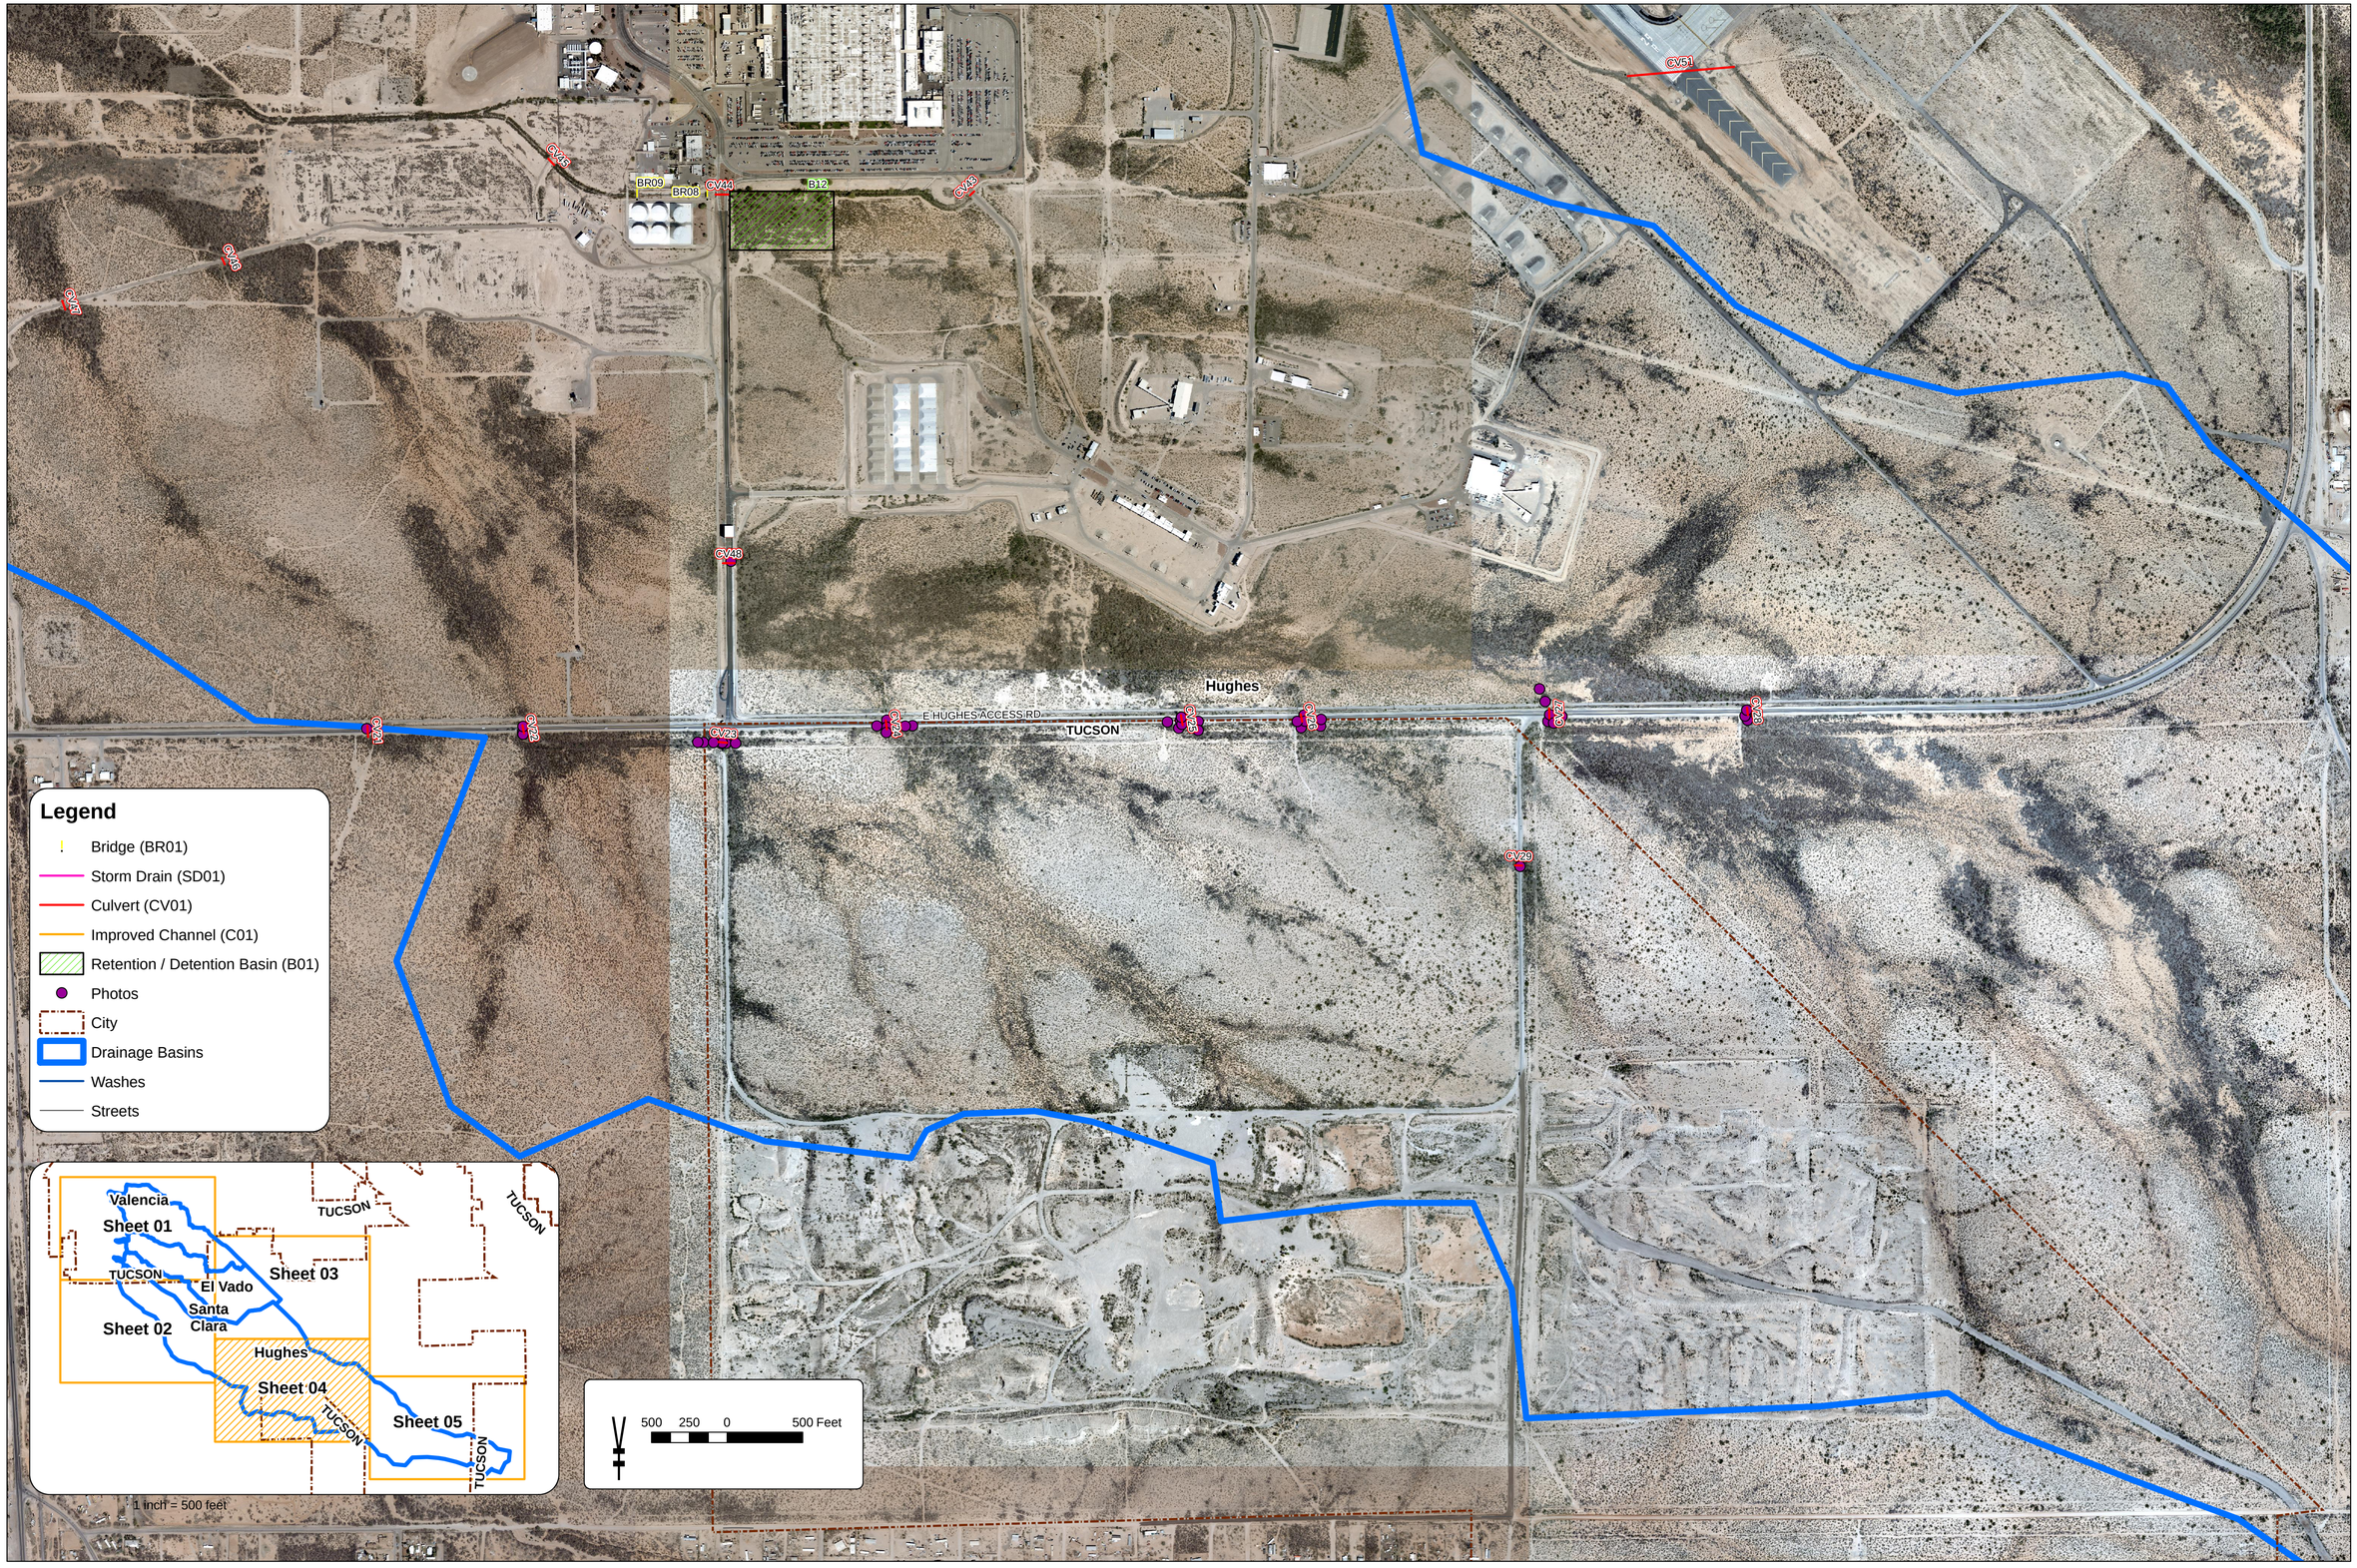

Kimley-Horn and Associates, Inc.

© 2013 KIMLEY-HORN AND ASSOCIATES, INC.

333 East Wetmore Rd, Suite 280
Tucson, Arizona 85705 (520) 615-9191

Engineering, Planning and Environmental Consultants

SCALE(H):1"=	500
SCALE(V):	N/A
DESIGNED BY:	JRB
DRAWN BY:	JRB
CHECKED BY:	SA
DATE:	JAN. 2014

AIRPORT WASH (SOUTH) BASIN MANAGEMENT STUDY DRAINAGE INVENTORY EXHIBIT

PROJECT NO. 098252000

DRAWING NAME FIGURE XX

SHEET 4 OF 5

THIS DOCUMENT, TOGETHER WITH THE CONCEPTS AND DESIGNS PRESENTED HEREIN, AS AN INSTRUMENT OF SERVICE, IS INTENDED ONLY FOR THE SPECIFIC PURPOSE AND CLIENT FOR WHICH IT WAS PREPARED. REUSE OF AND IMPROPER RELIANCE ON THIS DOCUMENT WITHOUT WRITTEN AUTHORIZATION AND ADAPTATION BY KIMLEY-HORN AND ASSOCIATES, INC. SHALL BE WITHOUT LIABILITY TO KIMLEY-HORN AND ASSOCIATES, INC.

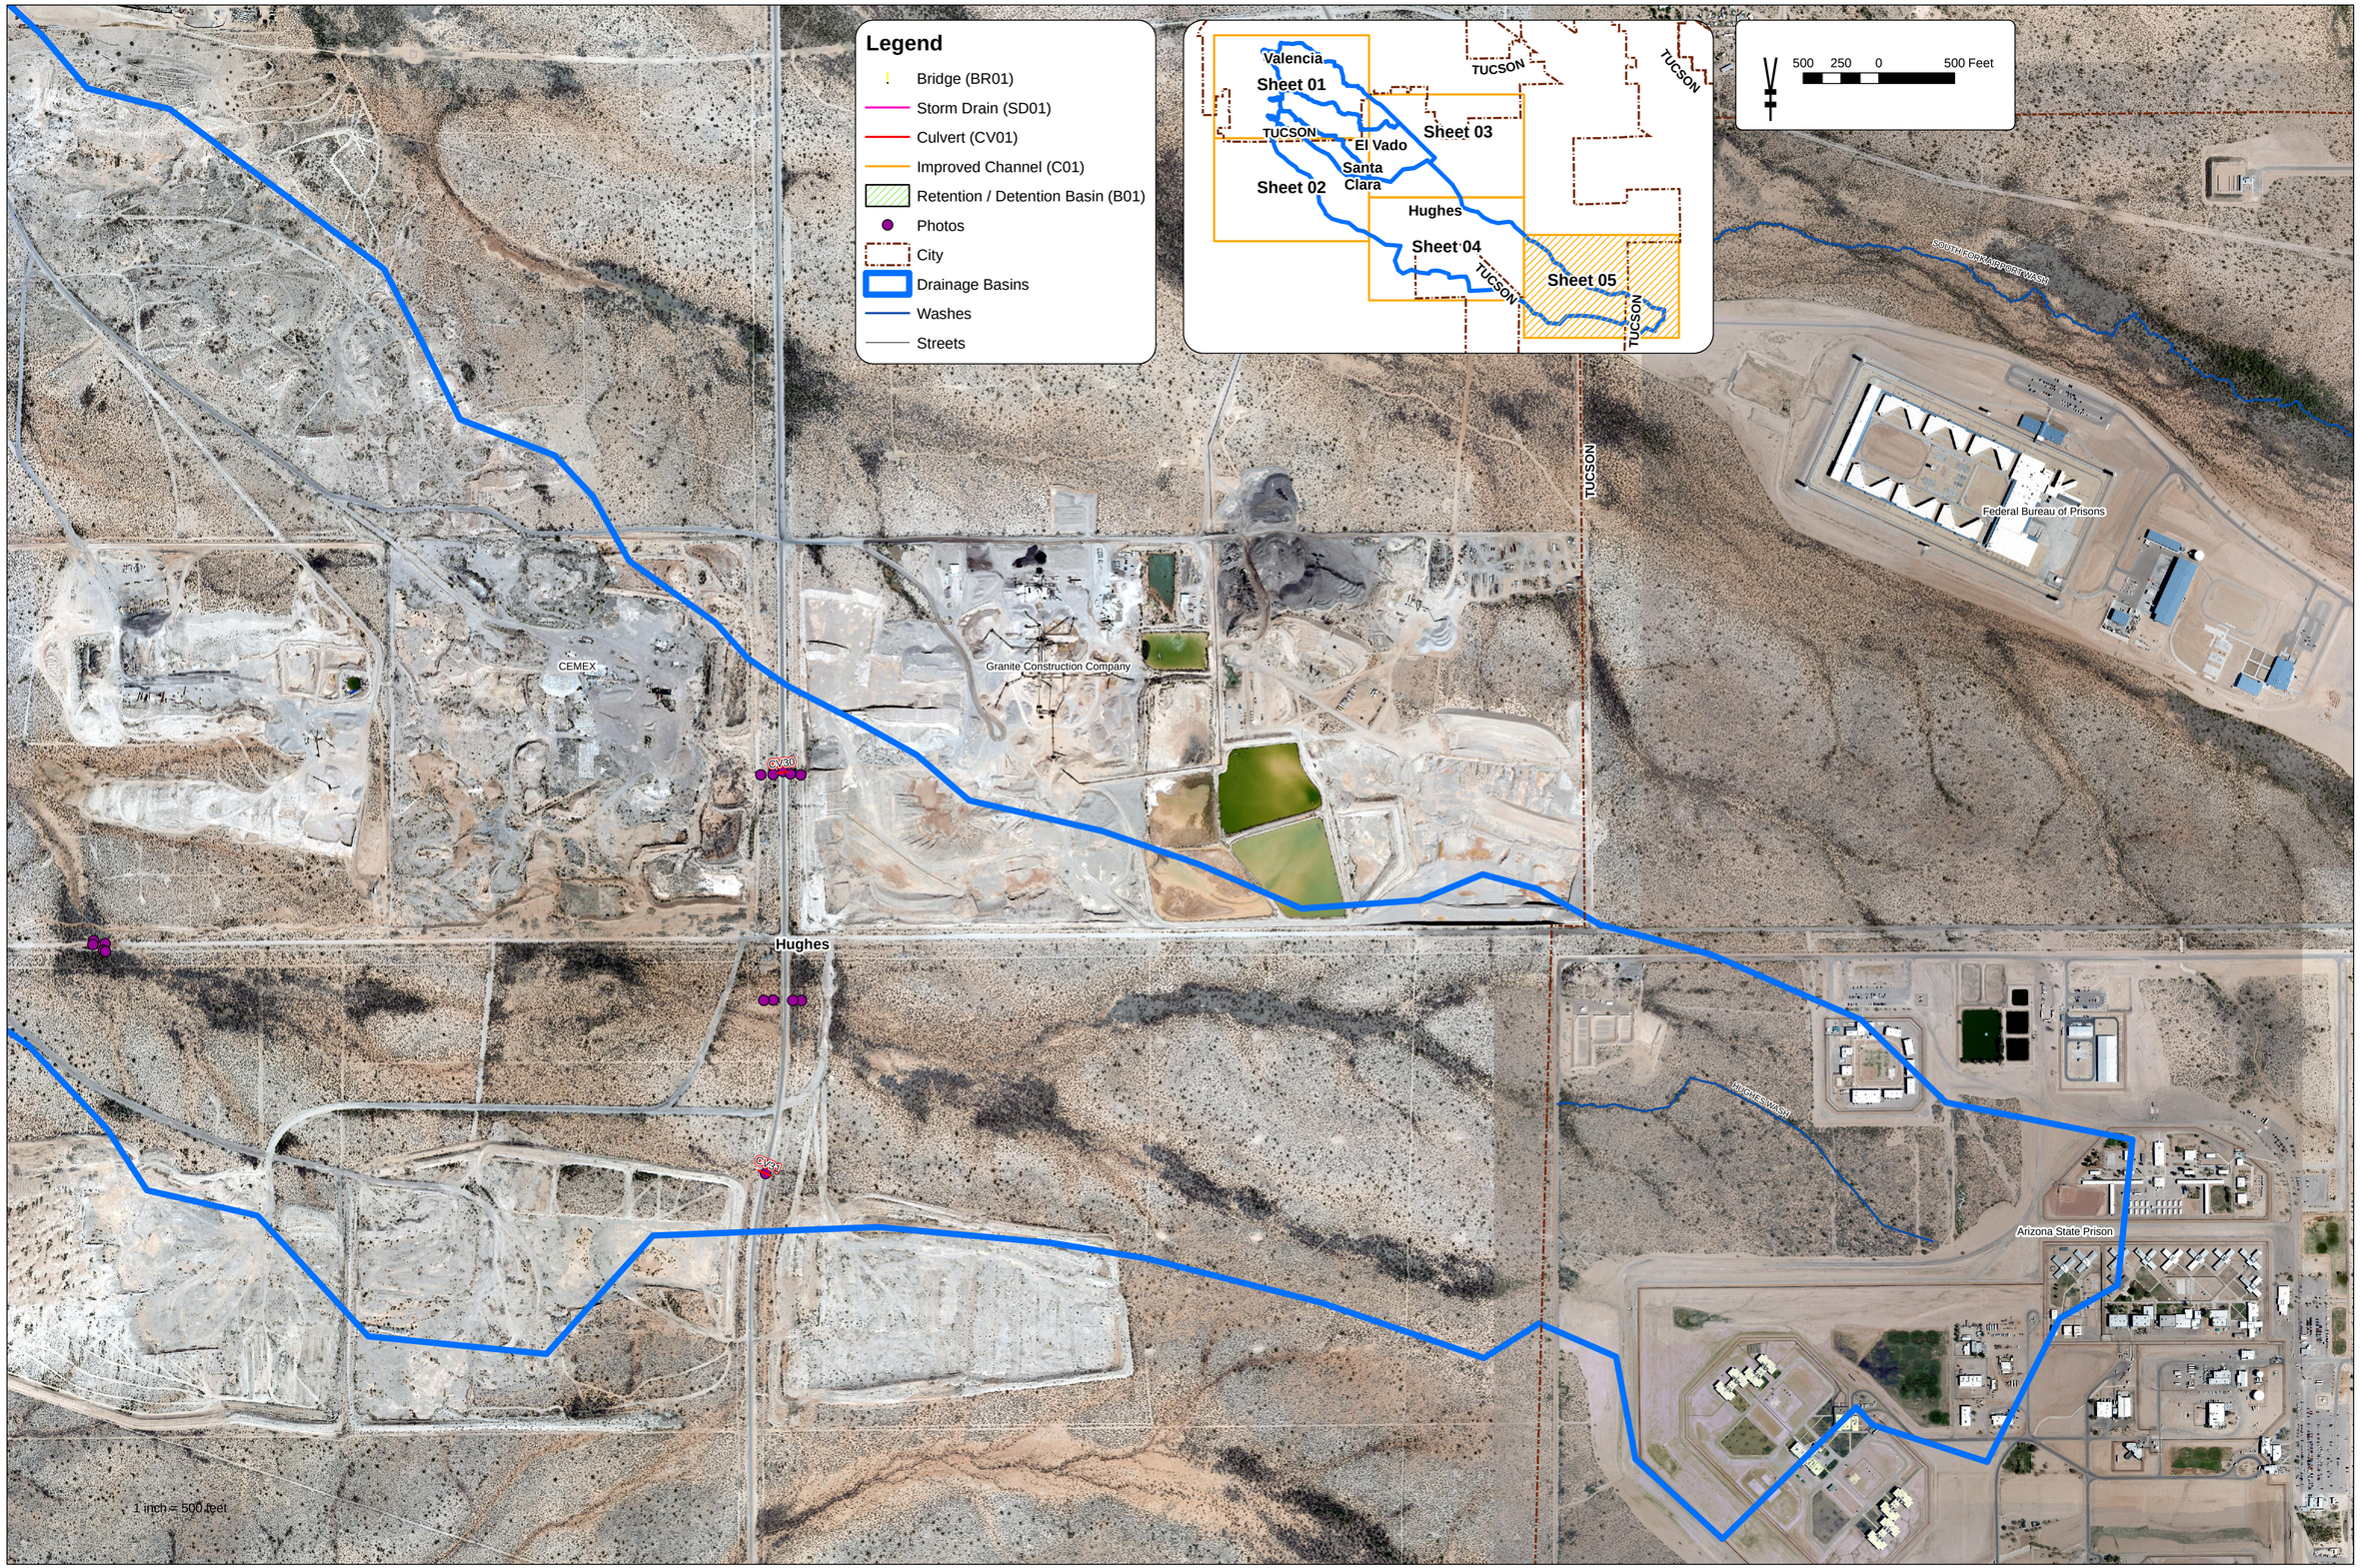

Kimley-Horn and Associates, Inc.

© 2013 KIMLEY-HORN AND ASSOCIATES, INC.

333 East Wetmore Rd, Suite 280
Tucson, Arizona 85705 (520) 615-9191

Engineering, Planning and Environmental Consultants

SCALE(H):1"=	500
SCALE(V):	N/A
DESIGNED BY:	JRB
DRAWN BY:	JRB
CHECKED BY:	SA
DATE:	JAN. 2014

AIRPORT WASH (SOUTH) BASIN MANAGEMENT STUDY DRAINAGE INVENTORY EXHIBIT

PROJECT NO. 098252000

DRAWING NAME FIGURE XX

SHEET 5 OF 5