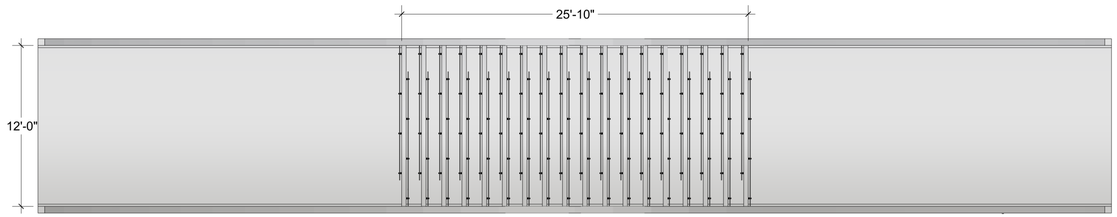

1 BRIDGE - TOP
SCALE: 3/16" = 1'-0"

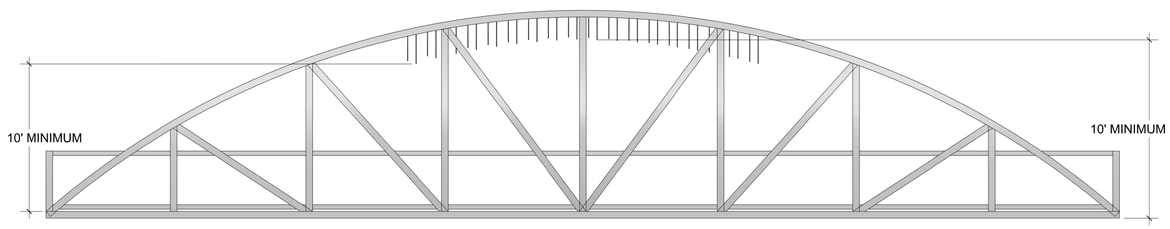

2 SIDE ELEVATION
SCALE: 3/16" = 1'-0"

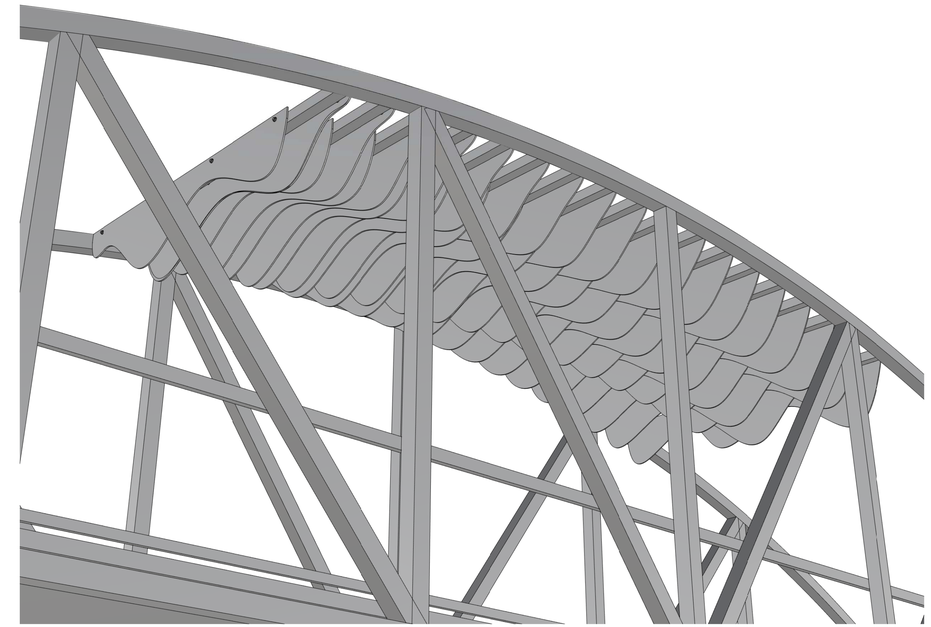

3 PERSPECTIVE
SCALE: NTS

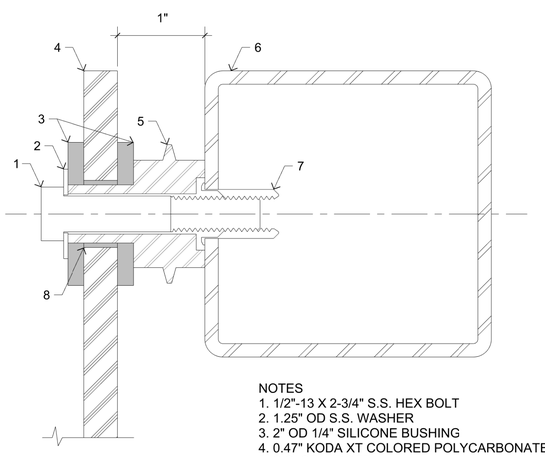

NOTES
1. 1/2"-13 X 2-3/4" S.S. HEX BOLT
2. 1.25" OD S.S. WASHER
3. 2" OD 1/4" SILICONE BUSHING
4. 0.47" KODA XT COLORED POLYCARBONATE
5. S.S. STANDOFF
6. ARTWORK SUPPORT BEAM (HSS 4X4X3/16)
7. 1/2"-13 HEAVY DUTY RIVET NUT
8. 3/4" ID 7/8" OD SILICONE BUSHING

4 ATTACHMENT SECTION
SCALE: 1'-0" = 1'-0"

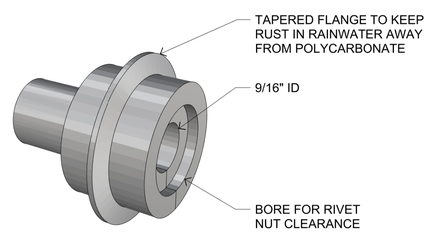

5 STANDOFF DETAIL-PERSPECTIVE
SCALE: NTS

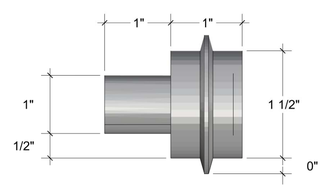

6 STANDOFF DETAIL
SCALE: 1'-0" = 1'-0"

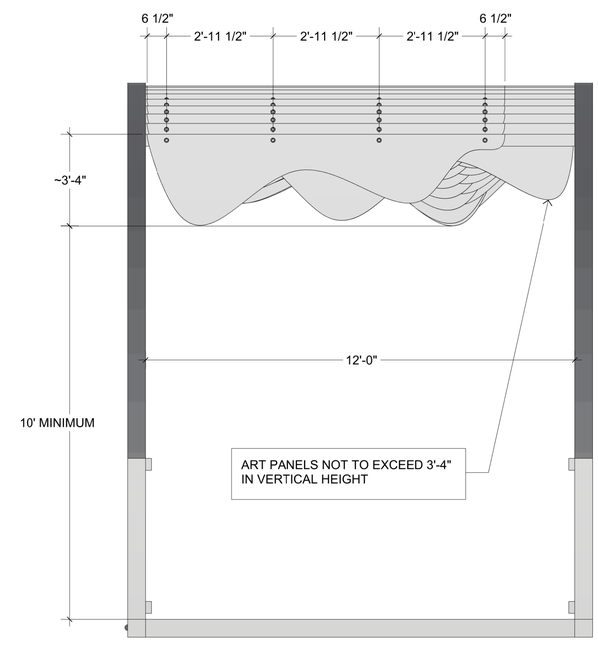

7 FRONT ELEVATION
SCALE: 1/2" = 1'-0"

Creative Machines Inc
3113 E. Columbia St.
Tucson AZ 85714

toll free 800 861 7937
local 520 294 0939
fax 520 294 0848

www.creativemachines.com

COLOR WASH

Public Art by Joe O'Connell and Blessing Hancock

HISTORY

DRAWN BY: ADAN BANUELOS	
DATE DRAWN: MAR 11, 2015	
REVISIONS:	
APR 10, 2015	AB

NOT YET REVIEWED BY ENGINEER

PANEL LAYOUT

CW.LO.1