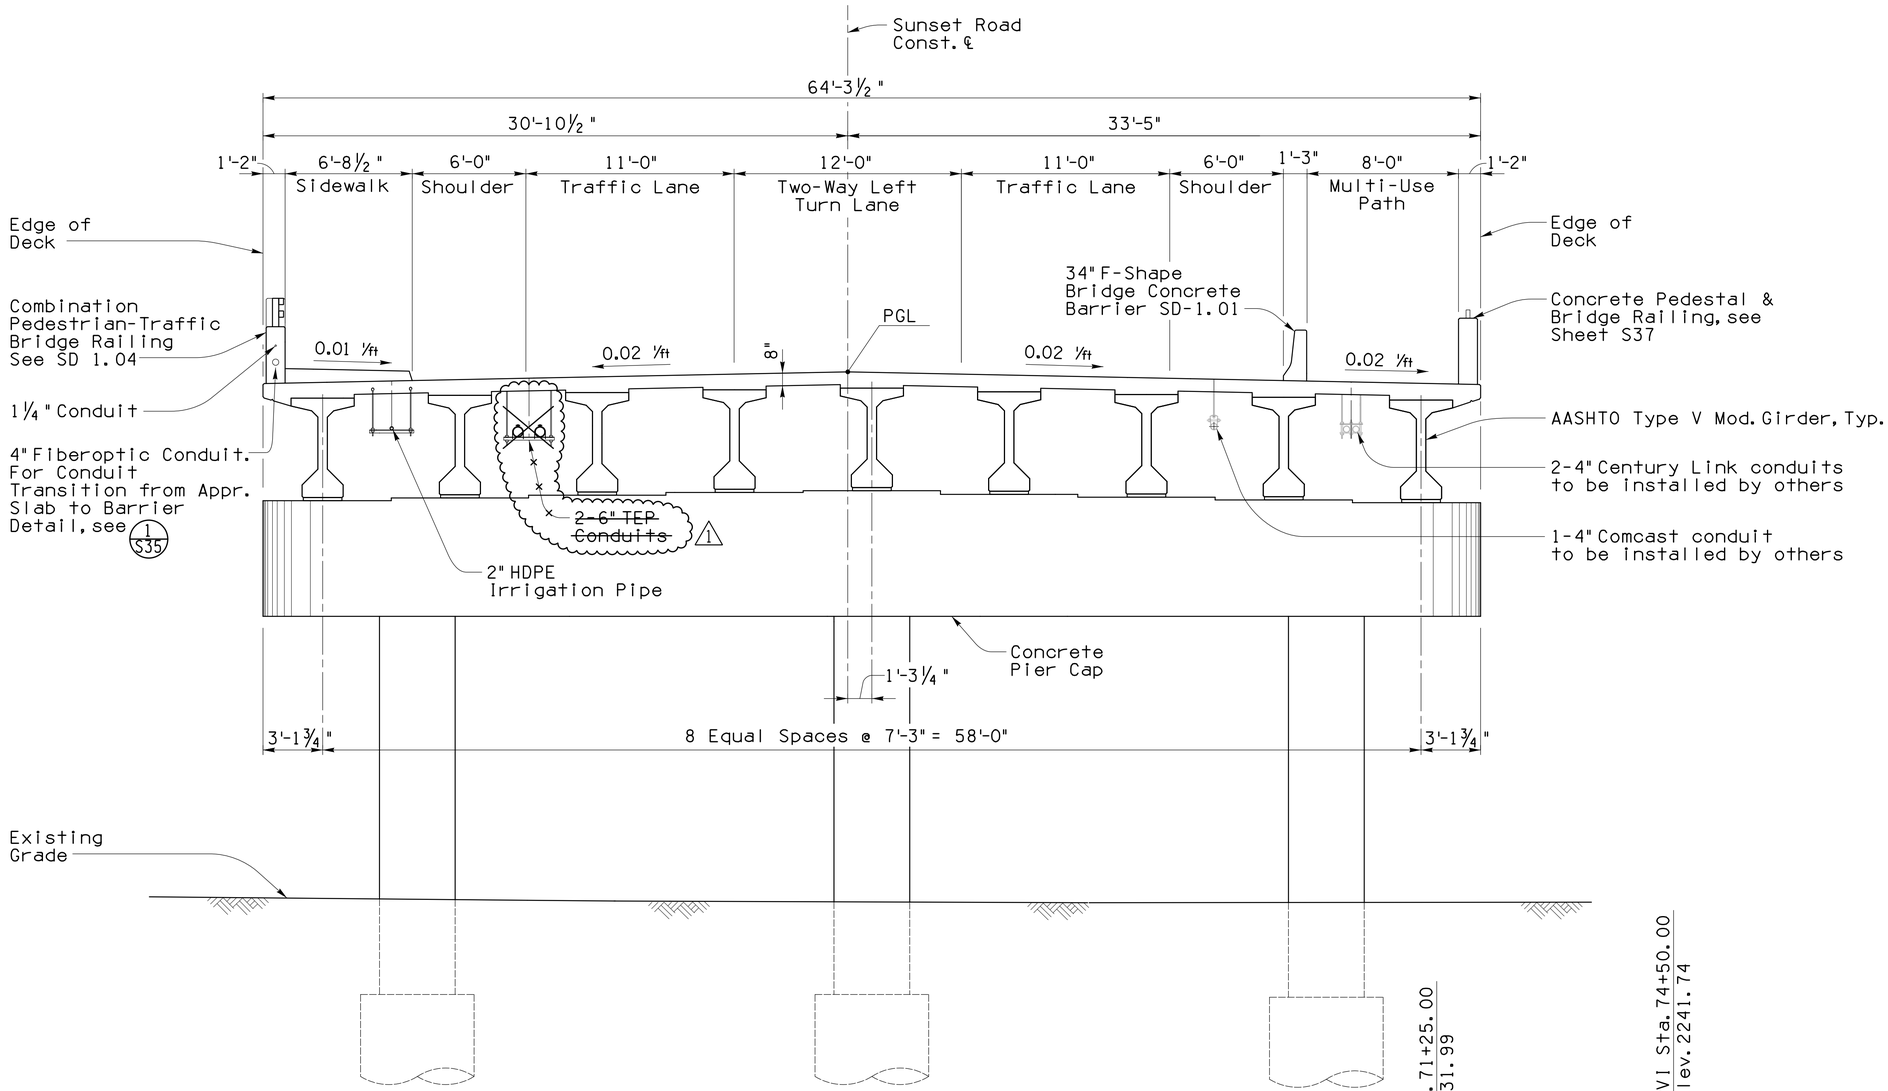

TYPICAL SECTION
¼" = 1'-0"

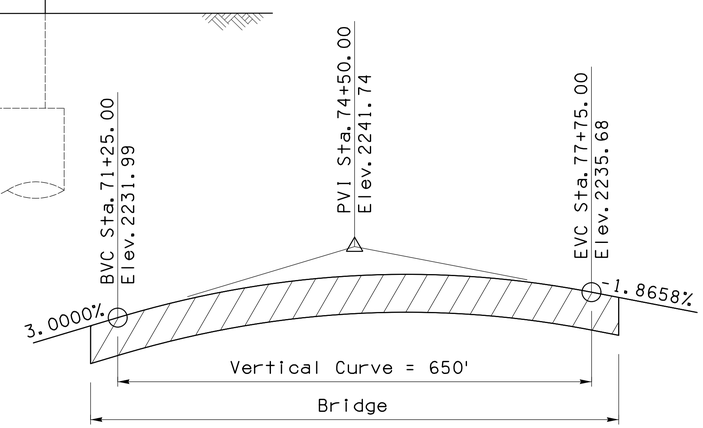

PROFILE GRADE
No Scale

Priscilla S. Cornello, P.E., Director

		Date
Designed	JAM	11/15
Drawn	JRS, MJL	11/15
Checked	CGP	11/15
Proj. Engr.	JAM	11/15

No.	Revision Description	Engineer	Date
1	TEP Utility Line Deleted	J. Montoya	1/11/16

Structural Grace, Inc
1430 E. Fort Lowell Rd., Ste. 200, Tucson, AZ 85719 (520) 320-0156

Call at least two full working days Before you begin excavation. ARIZONA811 Blue Stake, Inc. (602) 263-1100 (520) 623-1065 (928) 526-1065 (928) 763-1065

Pima County Department of Transportation

TYPICAL SECTION & PROFILE GRADE
SUNSET ROAD - SEGMENT 1
SILVERBELL RD. TO I-10
PROJECT NO. 4RTSUN

SUNSET ROAD - SILVERBELL ROAD TO I-10 - PROJECT NO. 4RTSUN

Scale:	As Noted	Sheet S04 of S43	Page 73 of 203

FILE NAME: W:\Jobs\2013\1326.01_Sunset_PDS\1326.01_Working\1326_Sunset_S04_XS1_Rev 1.dgn DATE: 1/12/2016 TIME: 11:39:10 AM JSmitley