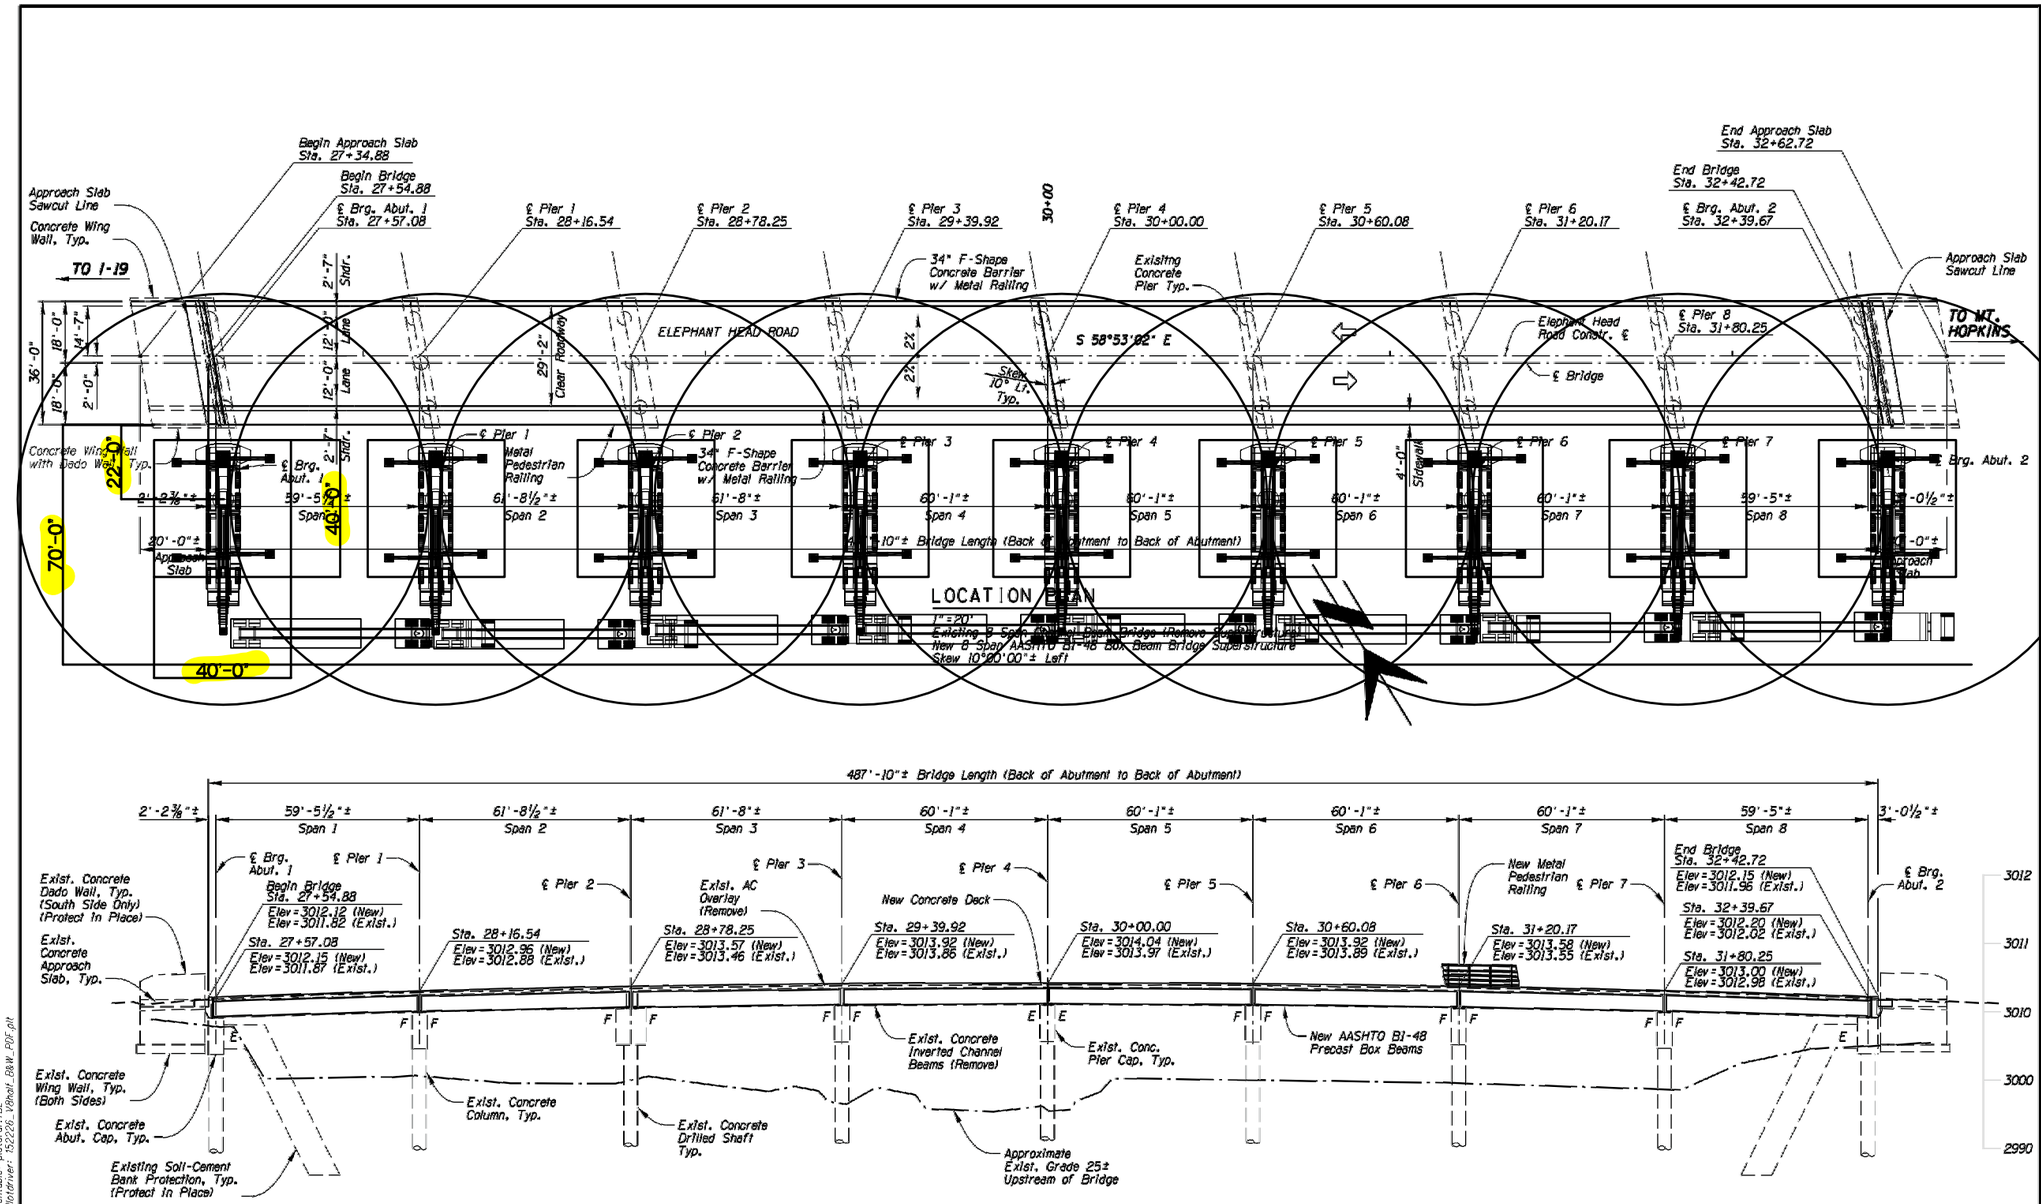

LEGEND

E = Expansion Joint
F = Fixed/Pinned Joint

ELEVATION

1" = 20'
2 Vertical : 1 Horizontal
Stations and elevations are along the Elephant Head Road Construction Centerline at top of deck unless noted otherwise.

Call at least two full working days before you begin excavation.
ARIZONA 811
Blue Stake, Inc.
Dial 5-1-1 or 1-800-STAKE-IT (782-5348)
In Maricopa County: (602) 263-1100

PRELIMINARY
FOR INFORMATION ONLY
JULY 20, 2015

Pima County Department of Transportation

Priscilla S. Cornelio, P.E., Director

Designed	SST	7/20/15
Drawn	ATS, TRK	7/20/15
Checked	JAC	7/20/15
Proj. Engr.	TWB	7/20/15

No.	Revision Description	Engineer	Date

JULY 2015
PRELIMINARY
NOT FOR CONSTRUCTION OR RECORDING

LOCATION PLAN AND ELEVATION
ELEPHANT HEAD ROAD BRIDGE
OVER THE SANTA CRUZ RIVER
PROJECT NO. 4RTEHB

Elephant Head Road Bridge – Over Santa Cruz River – Project No. 4RTEHB

Scales: Horiz. / Vert.

Sheet 3 of 20 Page of

ProjectWise Directory: Pima_County_Dept_of_Transportation\Pima_County_QCL_List\PCQCL-Elephant_Head_BridgeTO_1\6.0_CAD_BIM\6.2_Work_In_Progress\Drawings\00S-gp-001.dgn Printed By: jcarlaft Date: 7/20/2015 3:07:30 PM
Model: Default

Plotdate: plotdrsh.TBL
Plotdriver: 152226_V8hdl_BW_PDF.plt
Project ID: 0000000002258562
Client Number: 012145

ARCHITECT:	DATE	NO.	REVISION	BY	DATE	NO.	REVISION	BY
ENGINEER OF RECORD:								
GENERAL CONTRACTOR:								

DRAWN BY:	DATE:	SRVC. ENG:	TPAC ENG:	JOB NO.
SRVC. CHKR:	DATE:	TPAC CHKR:	DATE:	DATE SUBMITTED:
SRVC. SCRUB:	DATE:	TPAC SCRUB:	DATE:	APPV'D. FOR PROD.

TPAC
A Division of Kiewit Western Co.

P.O. BOX 20128
PHOENIX, AZ. 85036
3052 S. 19TH AVE.
PHOENIX, AZ. 85009
(602) 262-1360

pci
5175 N. CASA GRANDE HWY.
TUCSON, AZ. 85743
(602) 887-7820

SHT. NO.

G:\ACAD11\24x36NO2.DWT