N

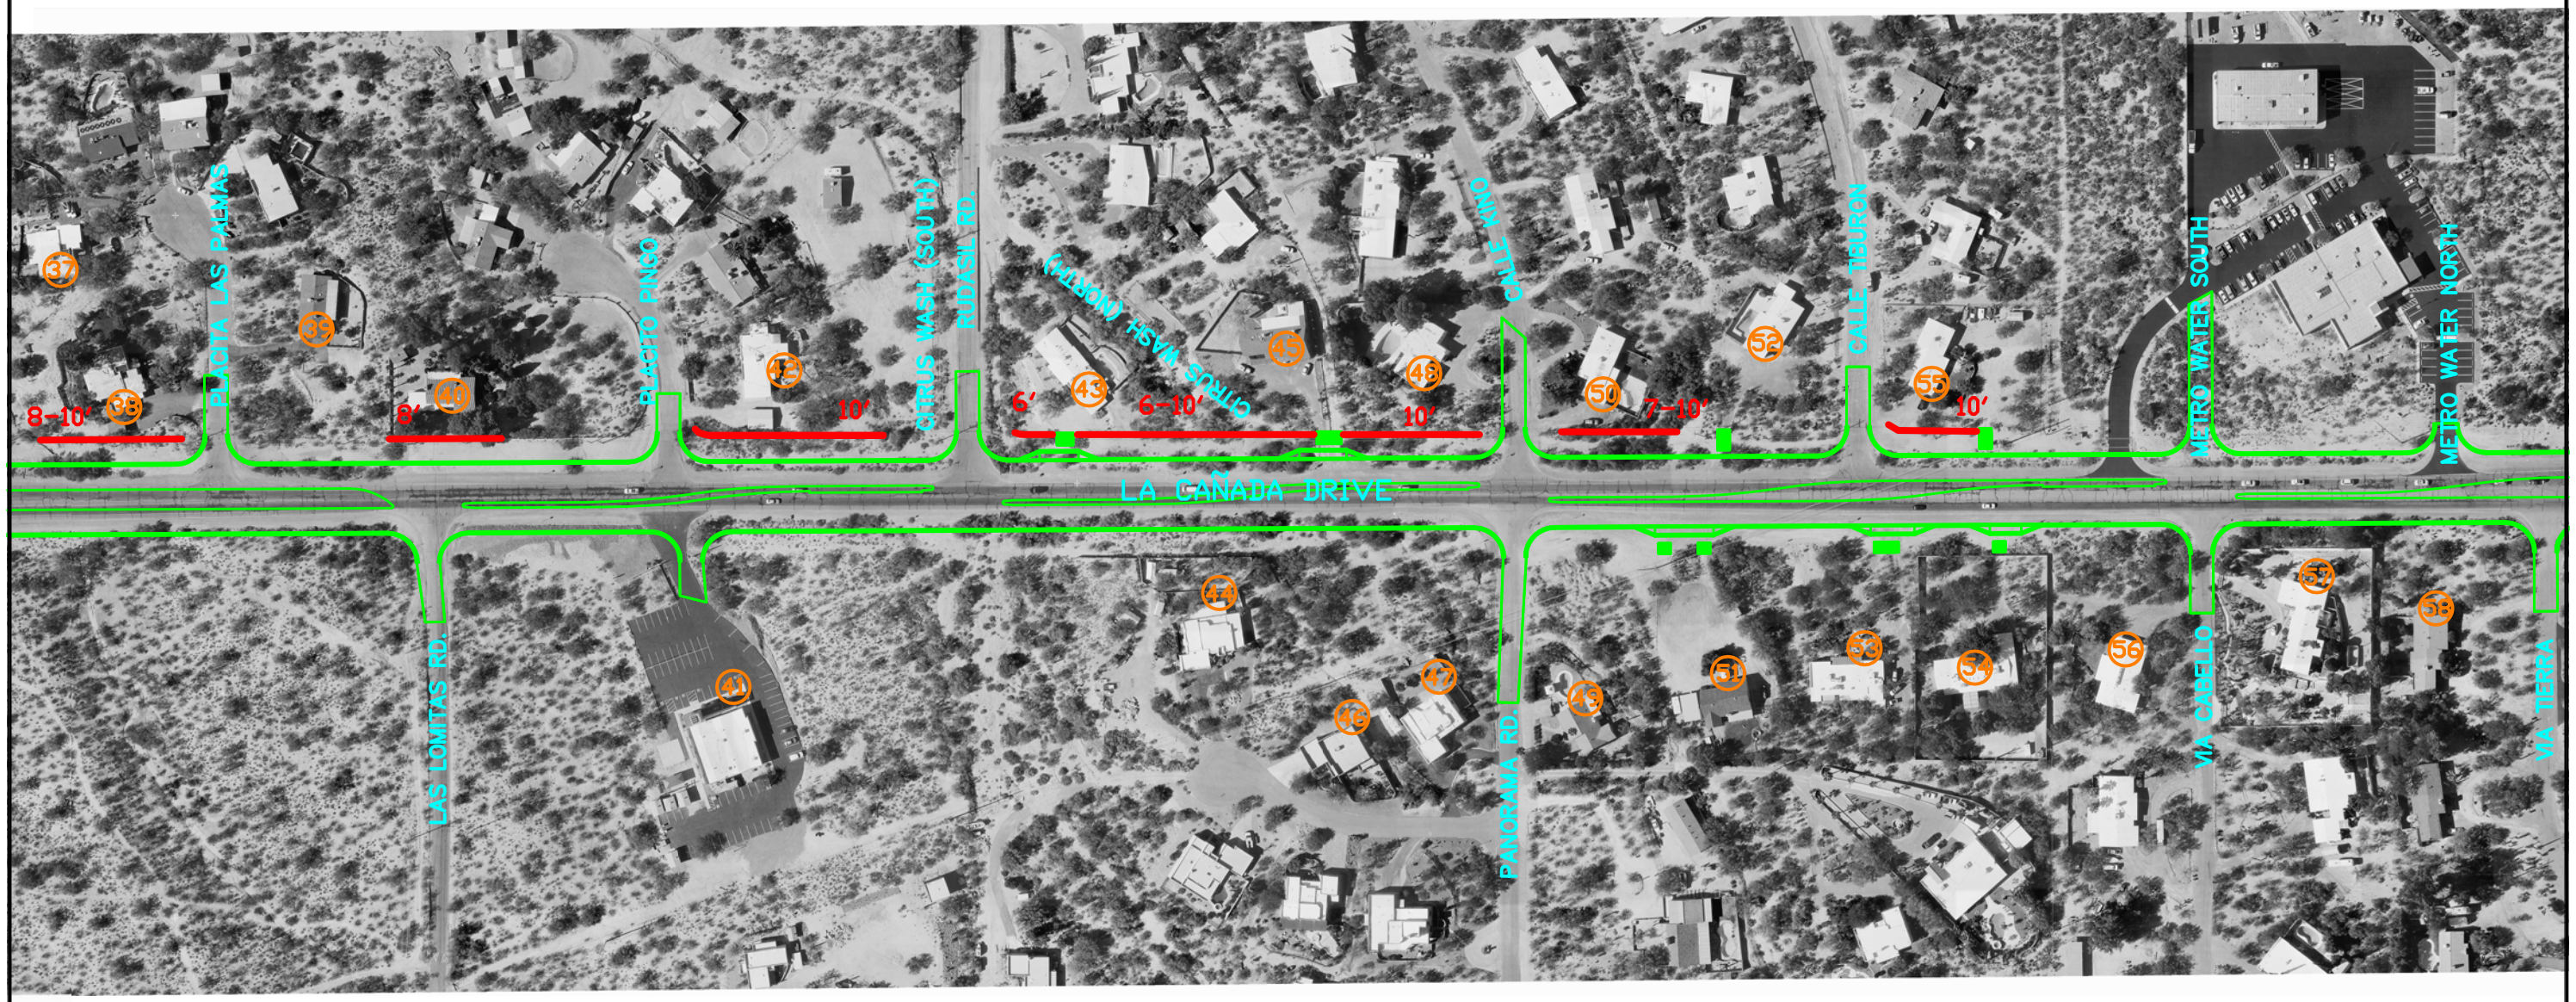

M1 MONITORING SITE
1 RECEIVER LOCATION
10' POTENTIAL BARRIER LOCATION WITH HEIGHT, MEETING PCDOT CRITERIA
10' POTENTIAL BARRIER LOCATION WITH HEIGHT, NOT MEEINT PCDOT CRITERIA
PROPOSED ROADWAY DESIGN WITH SIDEWALK AND PUBLIC TRAIL

LA CAÑADA DRIVE *RIVER ROAD TO INA ROAD*

WORK ORDER NUMBER 4LCRRI
PROJECT NUMBER STP--PPM–0(201)A
TRACS NUMBER 000 PPM SS639 03D

APPENDIX B - SHEET 3 OF 5
MONITORING SITES, RECEIVER LOCATIONS,
AND POTENTIAL BARRIER LOCATIONS