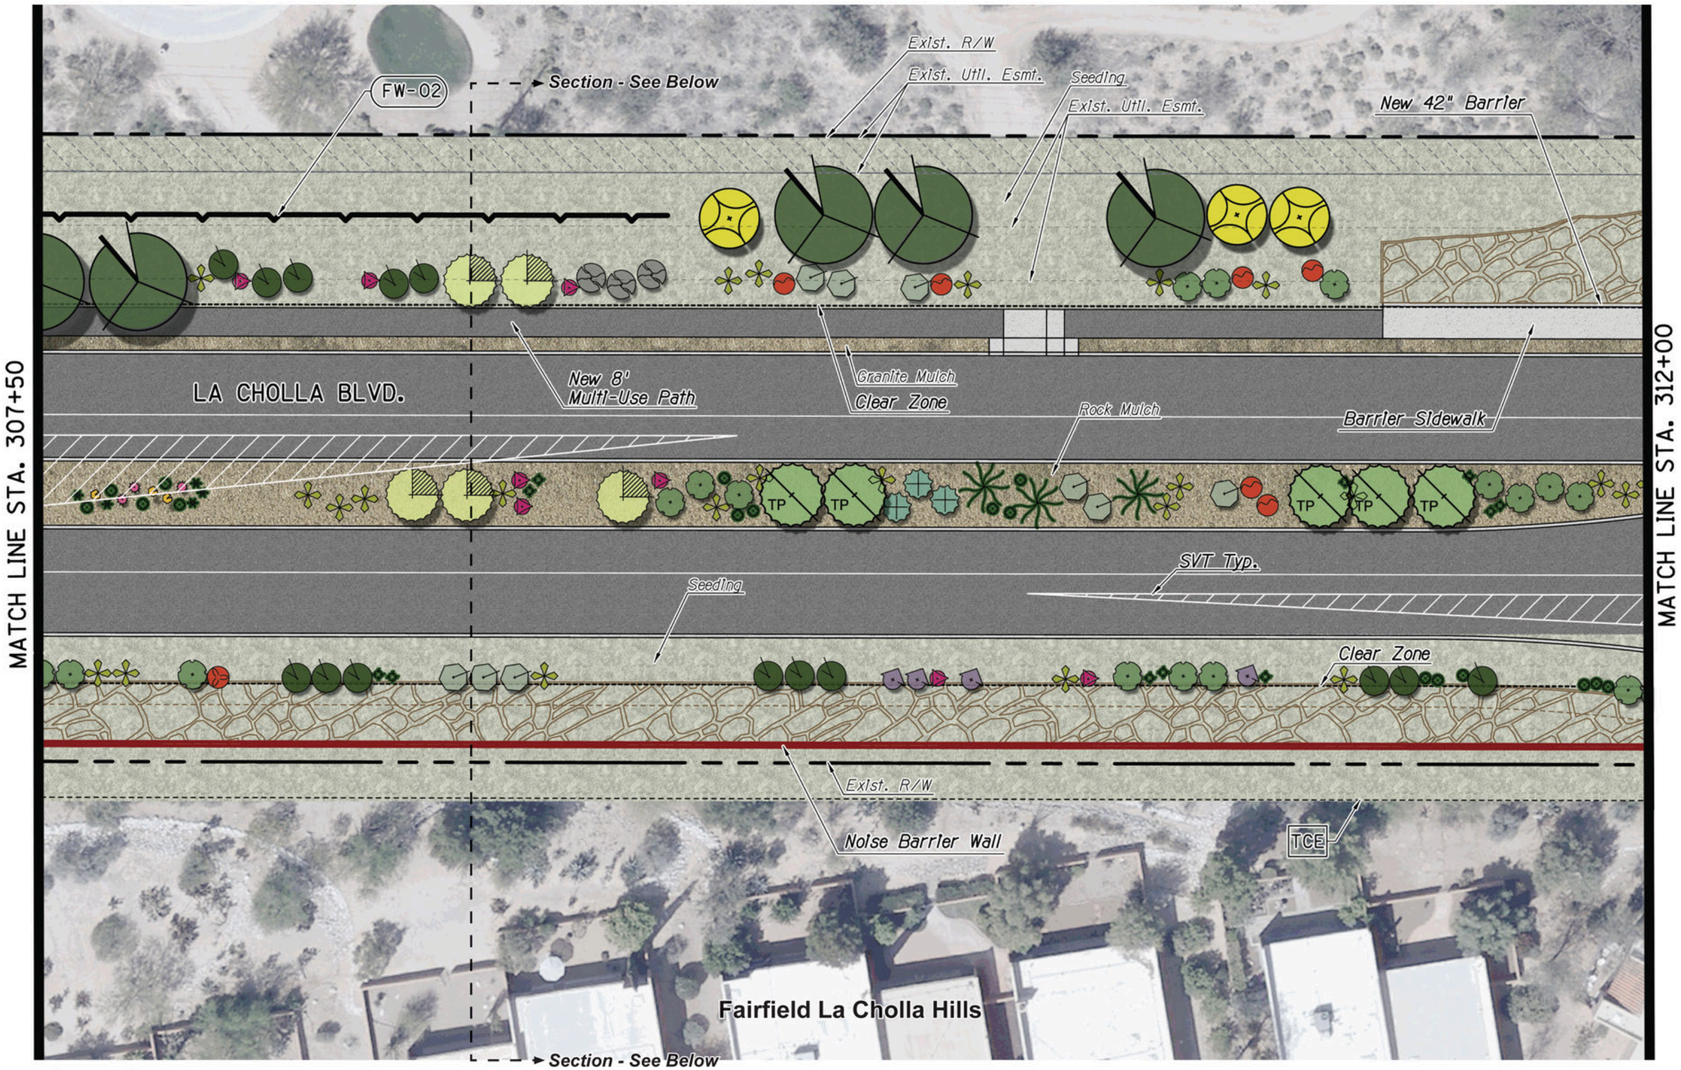

Plan View

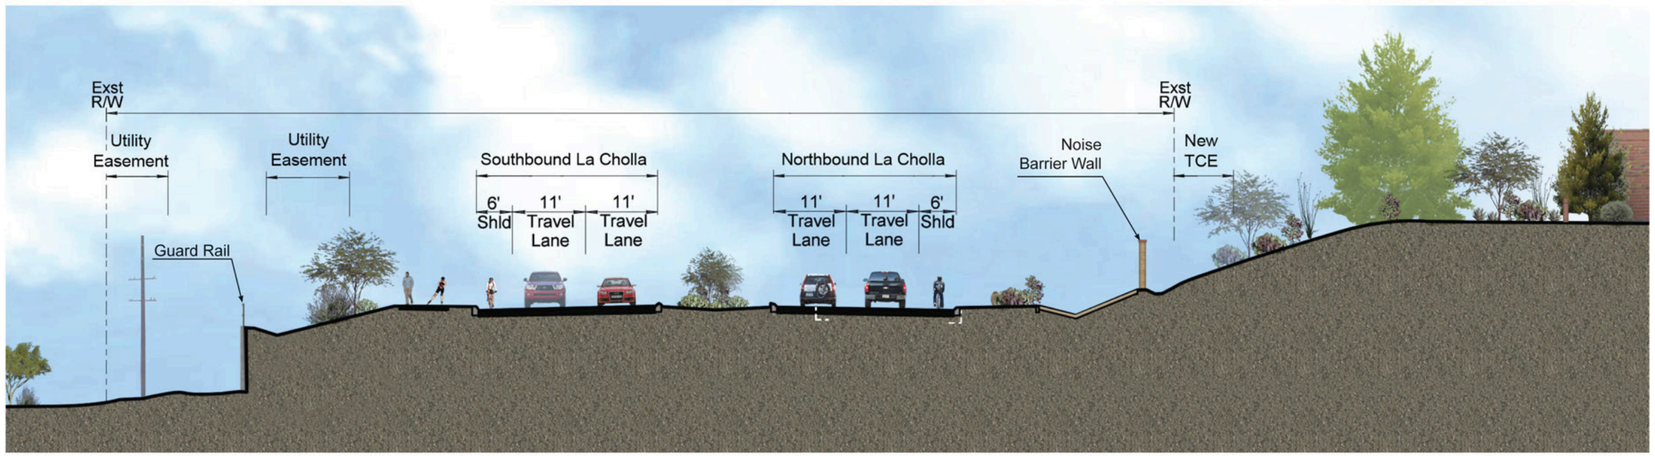

Section

PLANT LEGEND

TREES - Contractor Provided except as indicated

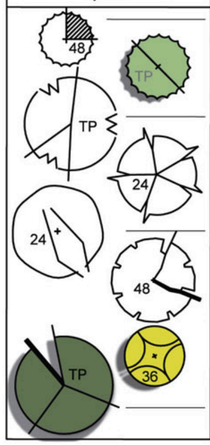

Symbol	Botanical name / Common name	Size
	Acacia constricta Whitethorn Acacia	36" Box
		48" Box
	Acacia greggii Catclaw Acacia	30" Tall Pot
		36" Box
		48" Box
	Celtis reticulata Canyon Hackberry	30" Tall Pot
	Chilopsis linearis Desert Willow	30" Tall Pot
		24" Box
		36" Box
	Olneya tesota Ironwood	30" Tall Pot
		24" Box
		15 gal.
	Parkinsonia floridum Blue Palo Verde	30" Tall Pot
		24" Box
		36" Box
		48" Box
		15 gal.
	Parkinsonia microphyllum Little Leaf Palo Verde	30" Tall Pot
		24" Box
		36" Box
		48" Box
		15 gal.
	Prosopis velutina Velvet Mesquite	30" Tall Pot
		24" Box
		36" Box
		48" Box

SHRUBS - Agency Provided

Symbol	Botanical name / Common name	Size
	Acacia constricta Whitethorn Acacia	30" Tall Pot
	Atriplex canescens Four-wing Saltbush	30" Tall Pot
	Calliandra eriophylla Native Fairy Duster	30" Tall Pot
	Celtis pallida Desert Hackberry	30" Tall Pot
	Ericameria laricifolia Turpentine Bush	30" Tall Pot
	Hyptis emoryi Desert Lavendar	30" Tall Pot
	Larrea tridentata Creosote	30" Tall Pot
	Lycium Berlandieri Wolfberry	30" Tall Pot
	Simmondsia chinensis Jojoba	30" Tall Pot
	Ziziphus obtusifolia Graythorn	30" Tall Pot

ACCENTS - Agency Provided except as indicated

Symbol	Botanical name / Common name	Size
	Agave parryi v. parryi Parry's Agave	5 gal. Contractor Provided
	Agave schottii Schott's Agave	5 gal. Contractor Provided
	Asclepias subulata Desert Milkweed	30" Tall Pot
	Carnegiea gigantea Saguaro (Identified by 'CG' and height on planting plan)	1.0' - 8.0' Contractor Provided
	Ferocactus wislizenii Fishhook Barrel	5 gal. Contractor Provided
	Fouquieria splendens Ocotillo (Seed Grown)	4' Min. Contractor Provided
	Opuntia basilaris Beavertail Prickly Pear	5 gal.
	Opuntia bigelovii Teddy-bear Cholla	5 gal.
	Opuntia engelmannii Engleman's Prickly Pear	5 gal.
	Opuntia fulgida Chain-fruit Cholla	5 gal.
	Opuntia spinosior Cane Cholla	5 gal.

Plant palette reflects species inventoried on project site.

Typical Landscape

La Cholla Boulevard, Magee Rd. - Overton Rd.

Project No. 4RTLTM

August 13, 2012

PIMA COUNTY DOT · RTA Regional Transportation Authority · ORO VALLEY ARIZONA FOUNDED 1974

WHEAT SCHARF ASSOCIATES LANDSCAPE ARCHITECTS