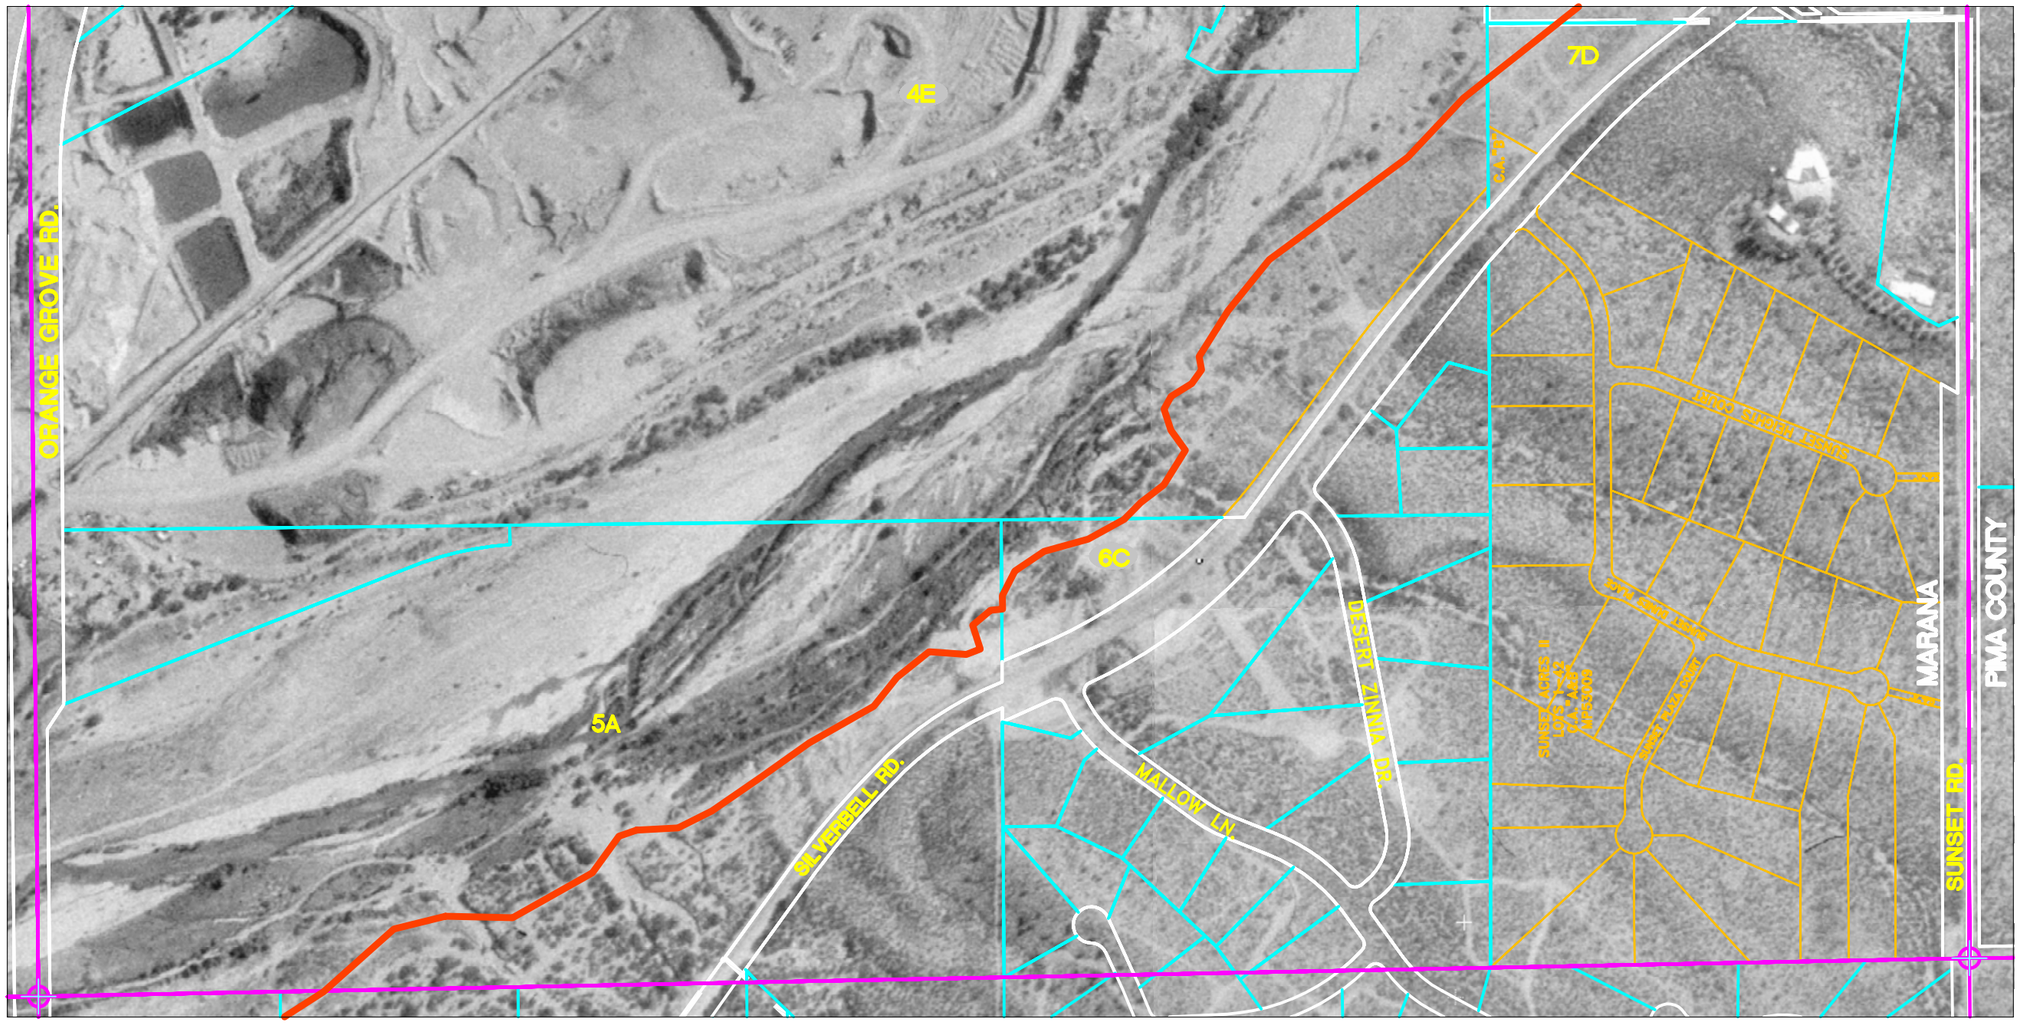

LEGAL DESCRIPTION: WEST 1/2 SEC. 7, T13S, R13E

LEGEND

- PROPOSED TRAIL ALIGNMENT
- JURISDICTIONAL BOUNDARIES
- SECTION LINES
- EXISTING TRAIL EASEMENT
- PROPOSED PEDESTRIAN BRIDGE
- HISTORICAL CAMPSITES
- TRAIL ACCESS / STAGING AREA

PARCEL INFORMATION

4E	10106004E	California Portland Cement Company 2025 E. Financial Way, Glendora, CA 91740
5A	10106005A	California Portland Cement Company 2025 E. Financial Way, Glendora, CA 91740
6C	10106006C	Fidelity National Title Agency TR 10703 7750 E. Broadway Blvd., Suite A-200, Tucson, AZ 85710
7D	10106007D	Session, Gary and Janice 4300 W. Sunset Road, Tucson, AZ 85743

KEYMAP: SEE SHEETS K-1, K-2, K-3, AND K-4.

NORTH

SCALE: 1" = 400'

0 100 200 400

McGann & Associates
Landscape Architects and Planners
6814 North Oracle Road, Suite 210
Tucson, Arizona 85704
Telephone: (520) 297-9540 Fax: (520) 297-9545

PIMA COUNTY NATURAL RESOURCES, PARKS AND RECREATION DEPARTMENT
CULTURAL RESOURCES OFFICE, PIMA COUNTY ADMINISTRATOR'S OFFICE

JUAN BAUTISTA DE ANZA NATIONAL HISTORIC TRAIL MASTER PLAN

MARANA REACH - COLUMBUS PARK SEGMENT

WEST 1/2 SEC. 7, T13S, R13E

SHEET NO:

MAP 65

65 OF 113

00504-64_64