PROJECT DIAGRAM
CDO NORTH BANK PROTECTION

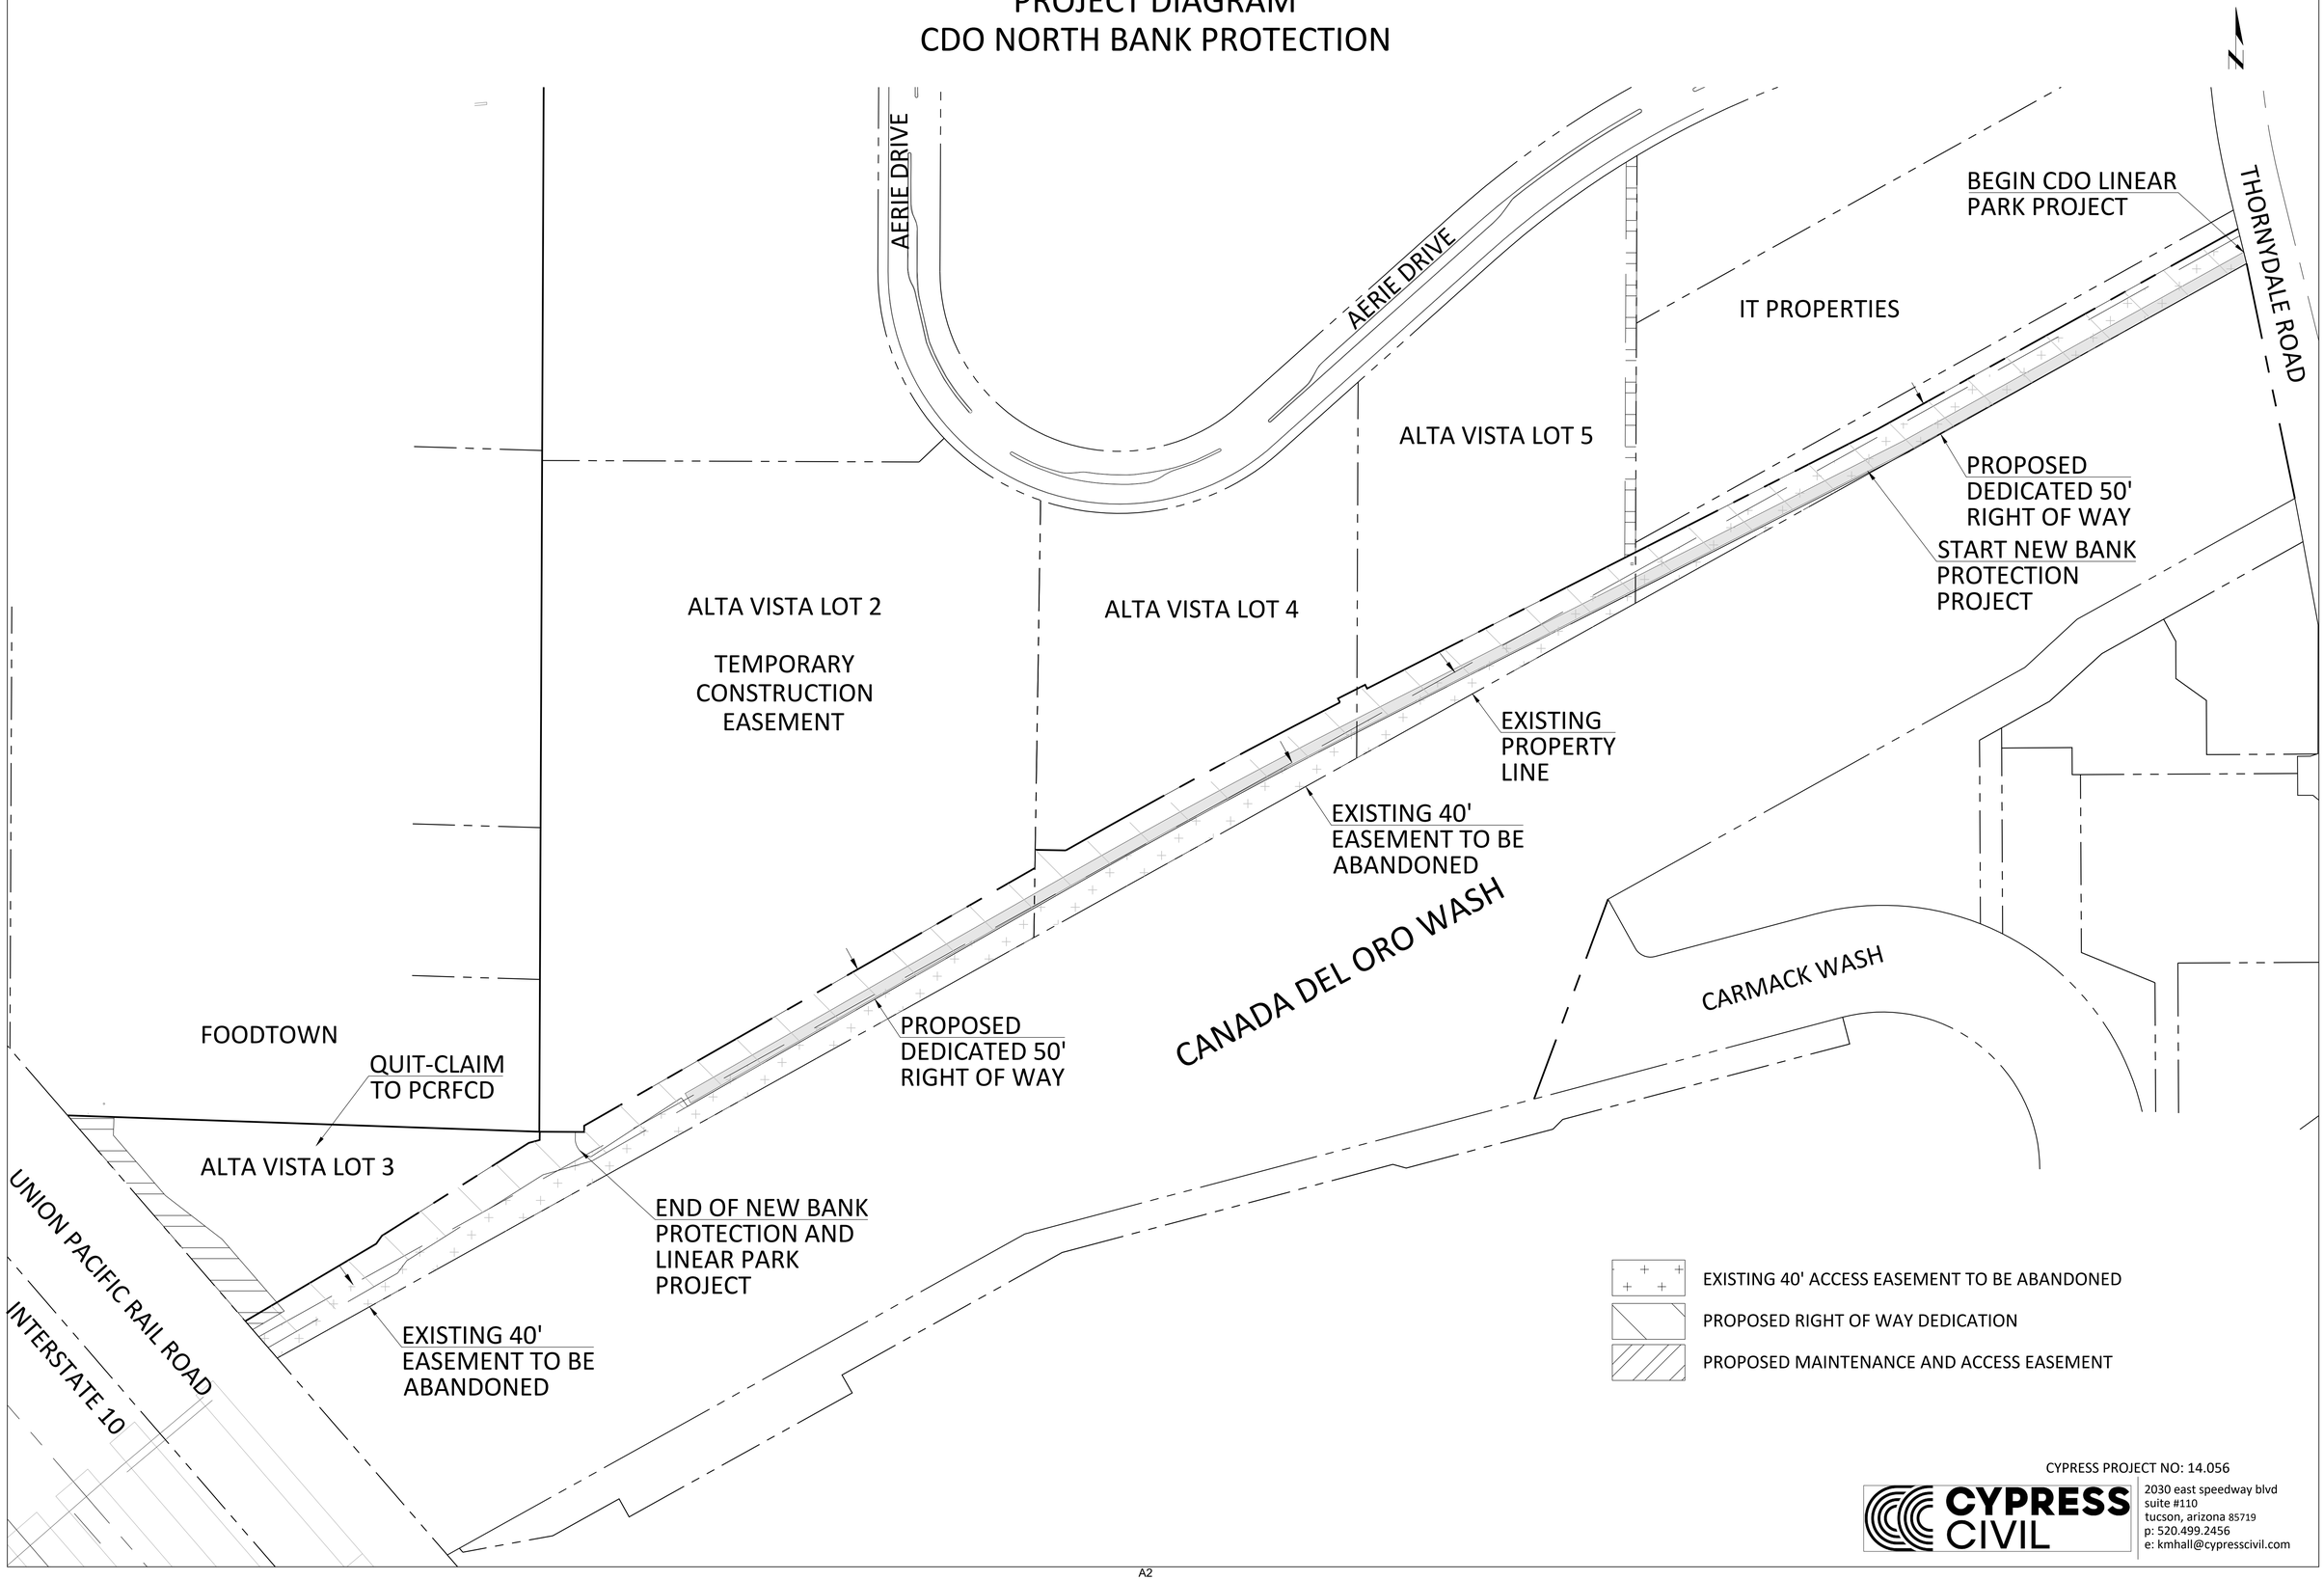

CYPRESS PROJECT NO: 14.056

CYPRESS CIVIL
2030 east speedway blvd
suite #110
tucson, arizona 85719
p: 520.499.2456
e: kmhall@cypresscivil.com

PROJECT DIAGRAM
CDO NORTH BANK PROTECTION

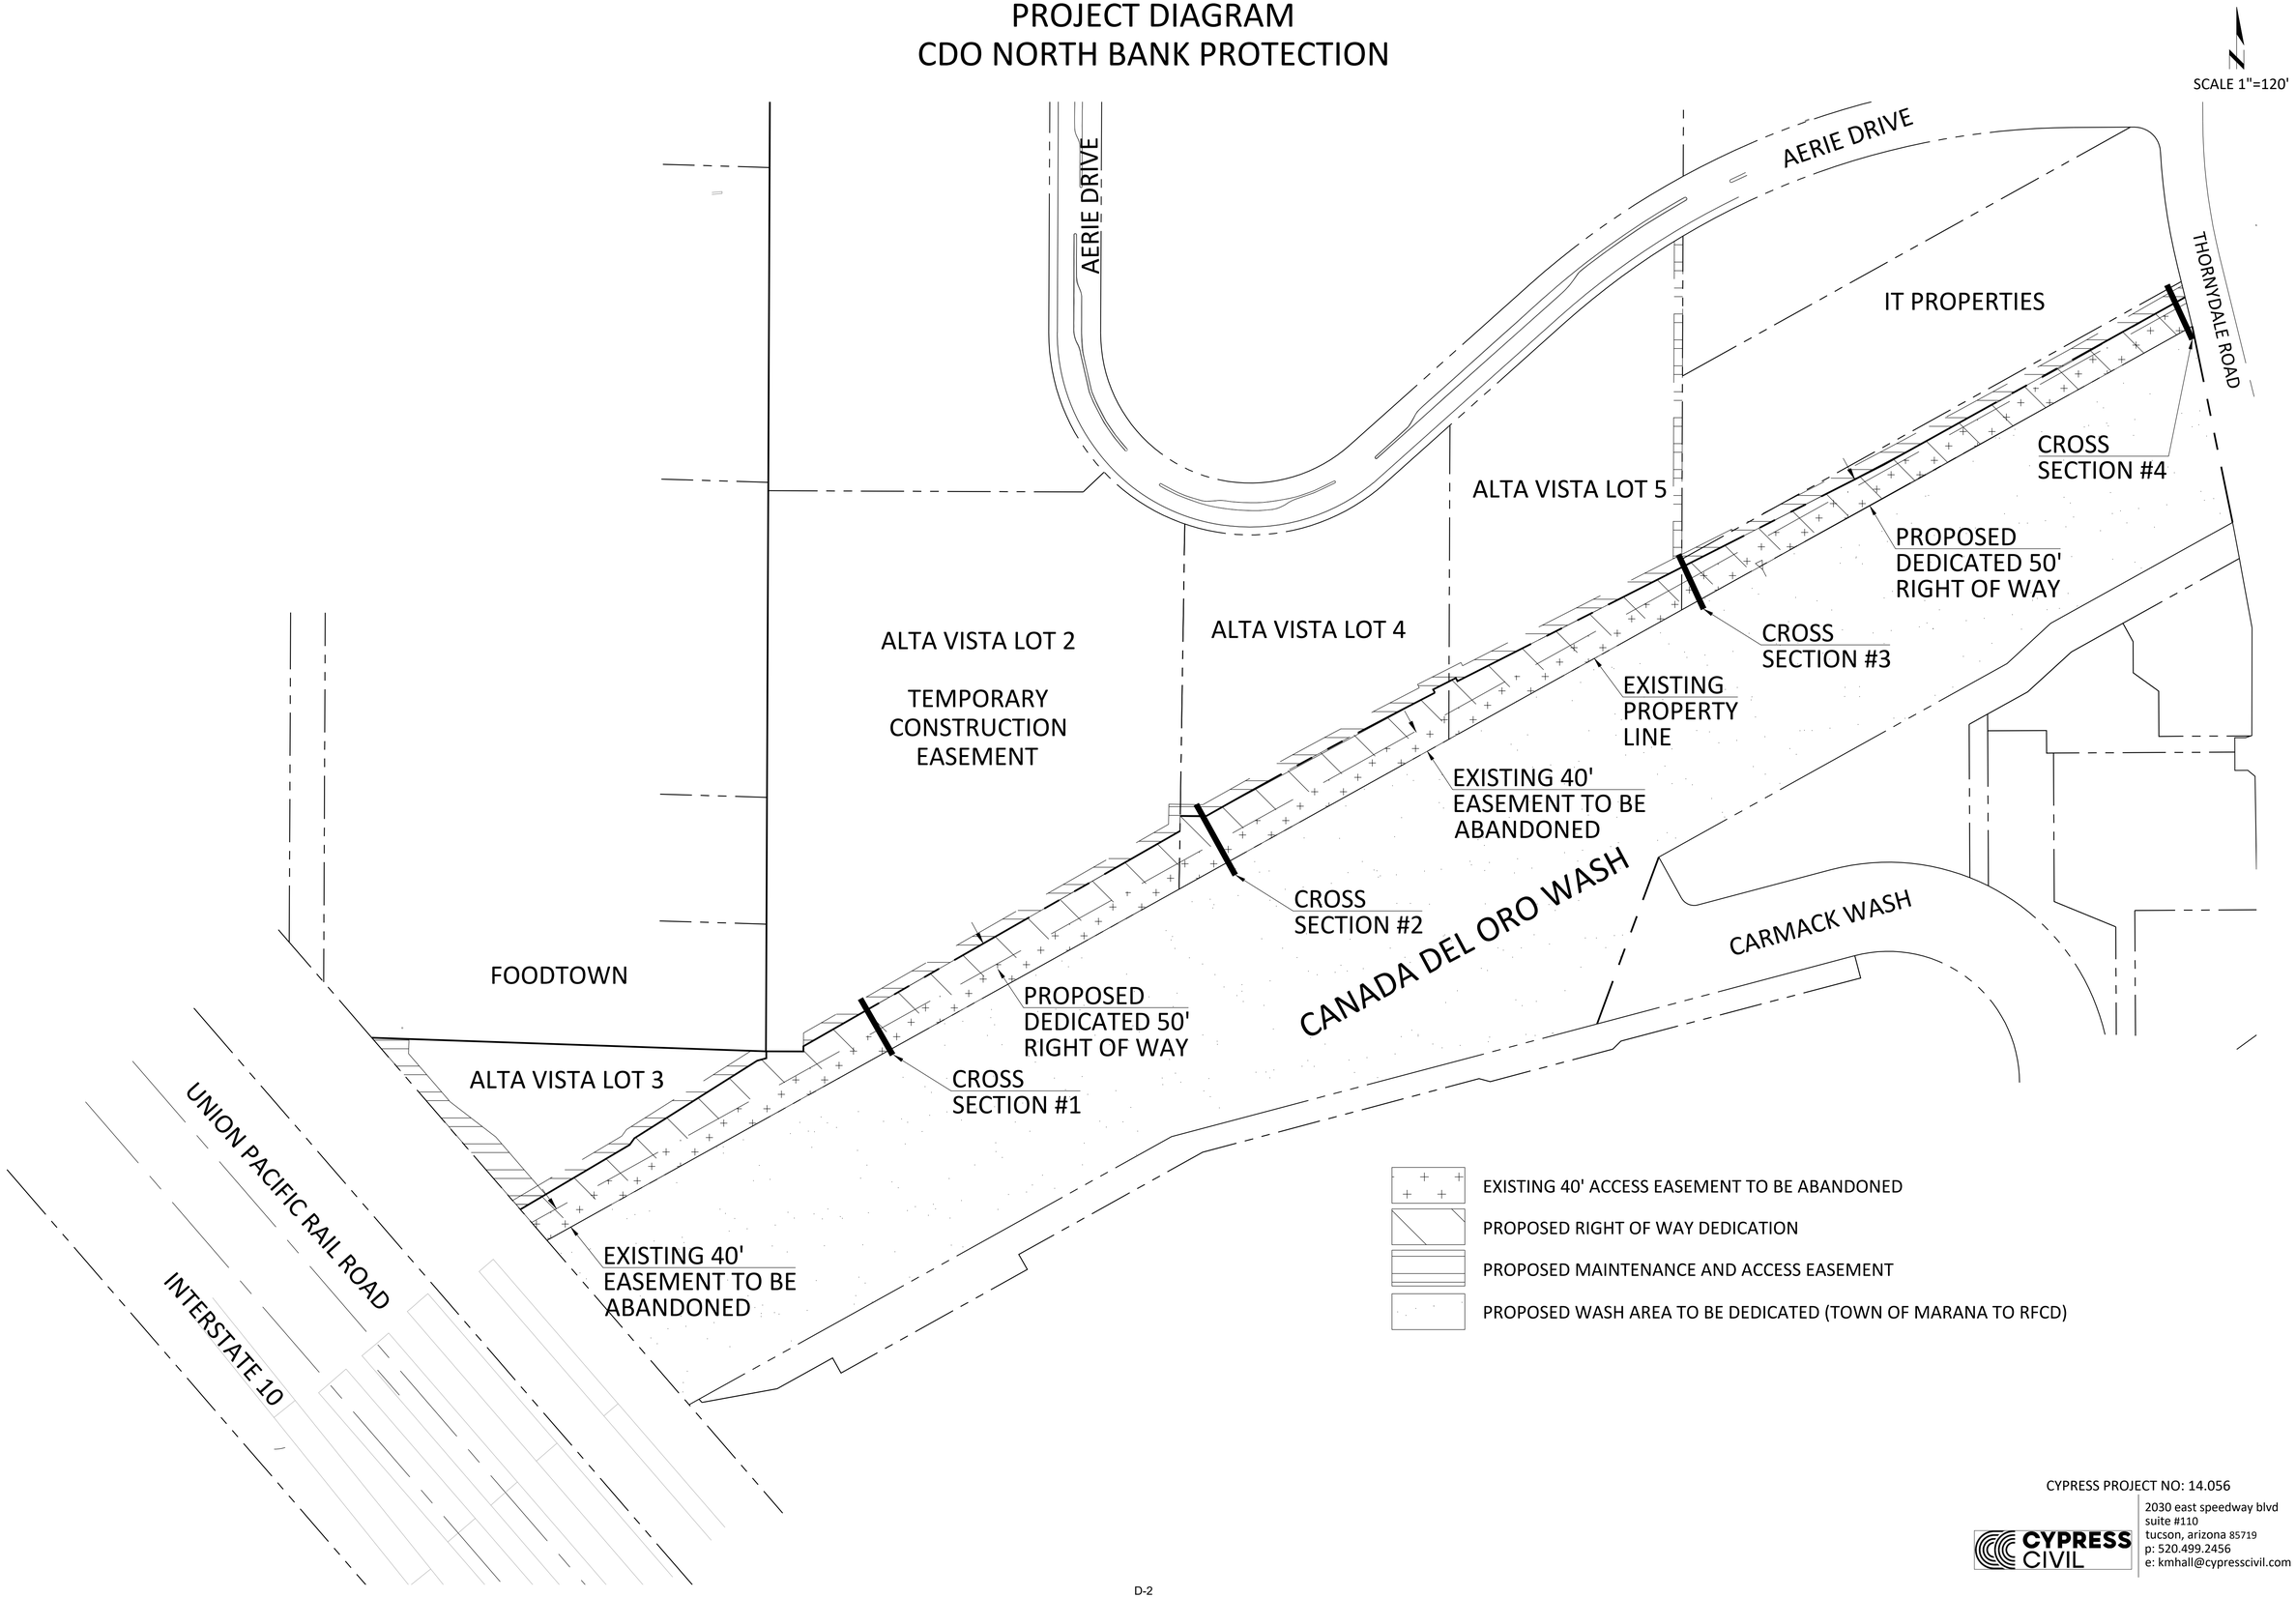

CYPRESS PROJECT NO: 14.056

CYPRESS CIVIL
2030 east speedway blvd
suite #110
tucson, arizona 85719
p: 520.499.2456
e: kmhall@cypresscivil.com

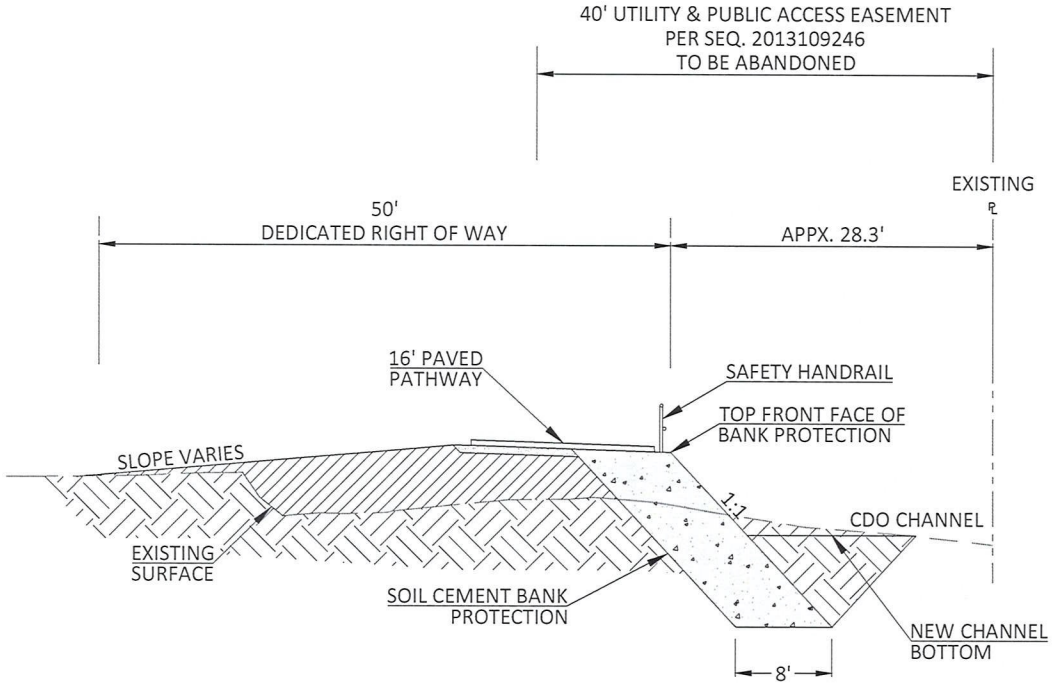

RIGHT OF WAY CROSS SECTION #1

APPROXIMATE SCALE: N.T.S.

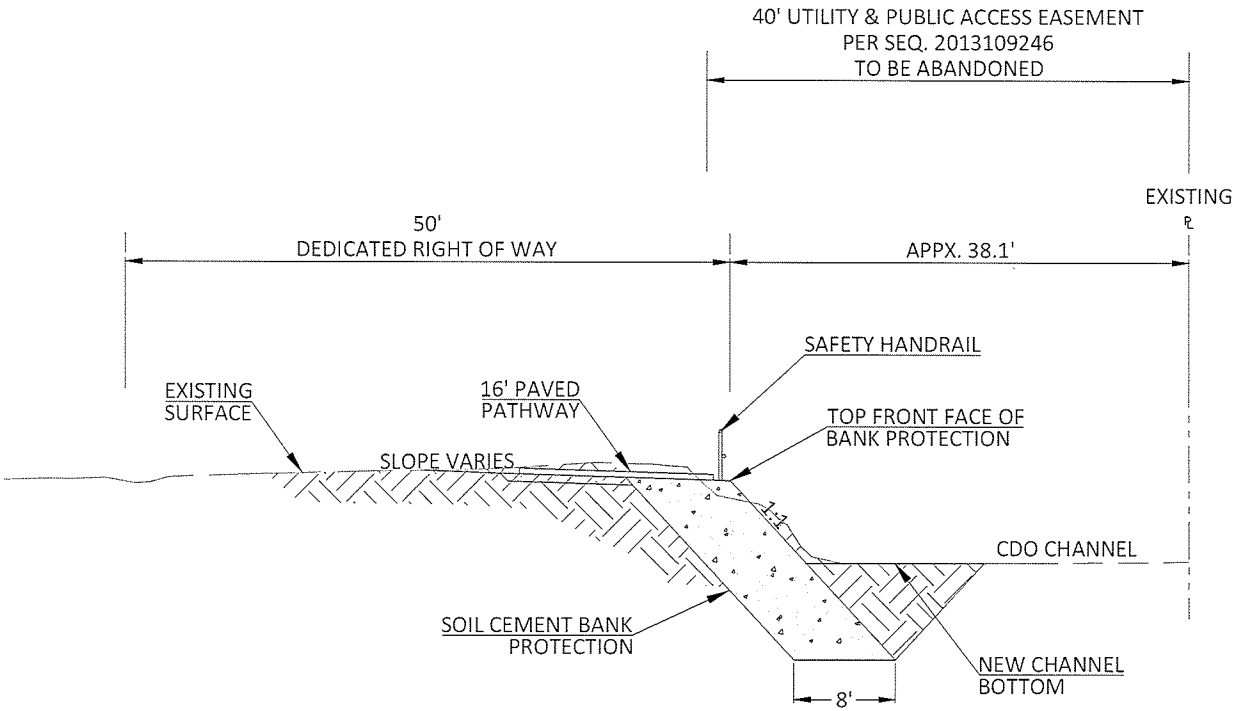

RIGHT OF WAY CROSS SECTION #2

APPROXIMATE SCALE: N.T.S.

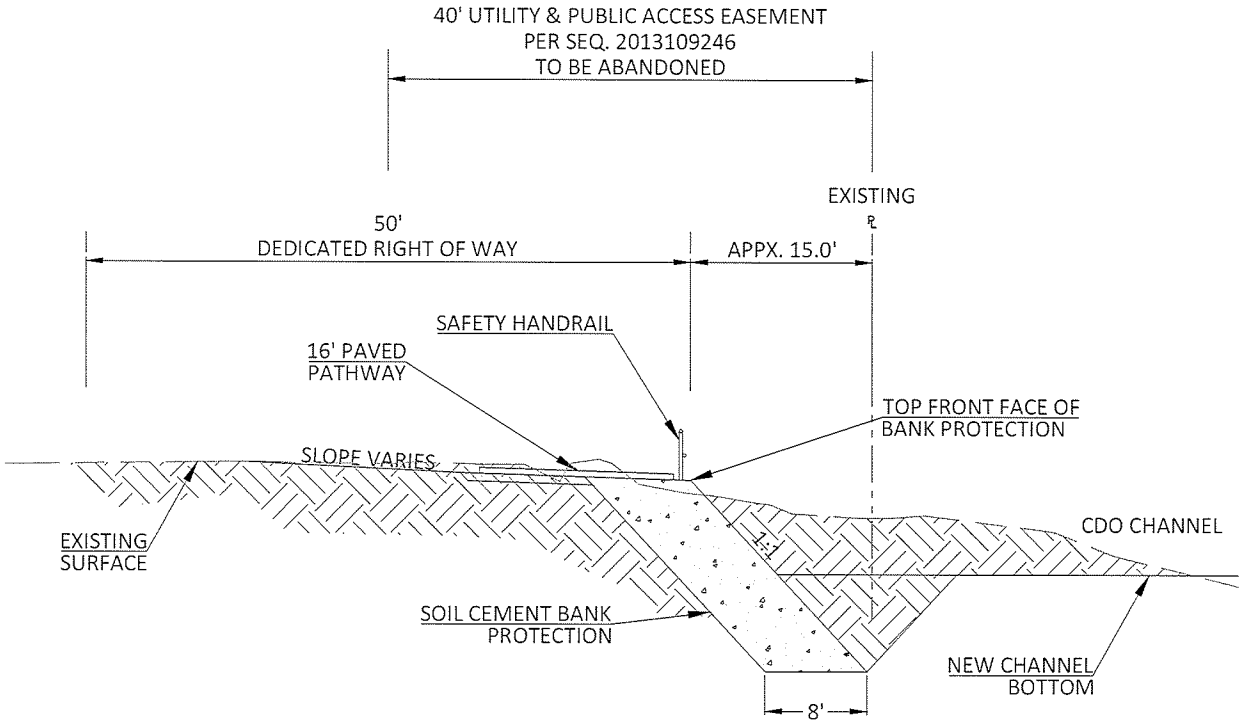

RIGHT OF WAY CROSS SECTION #3

APPROXIMATE SCALE: N.T.S.

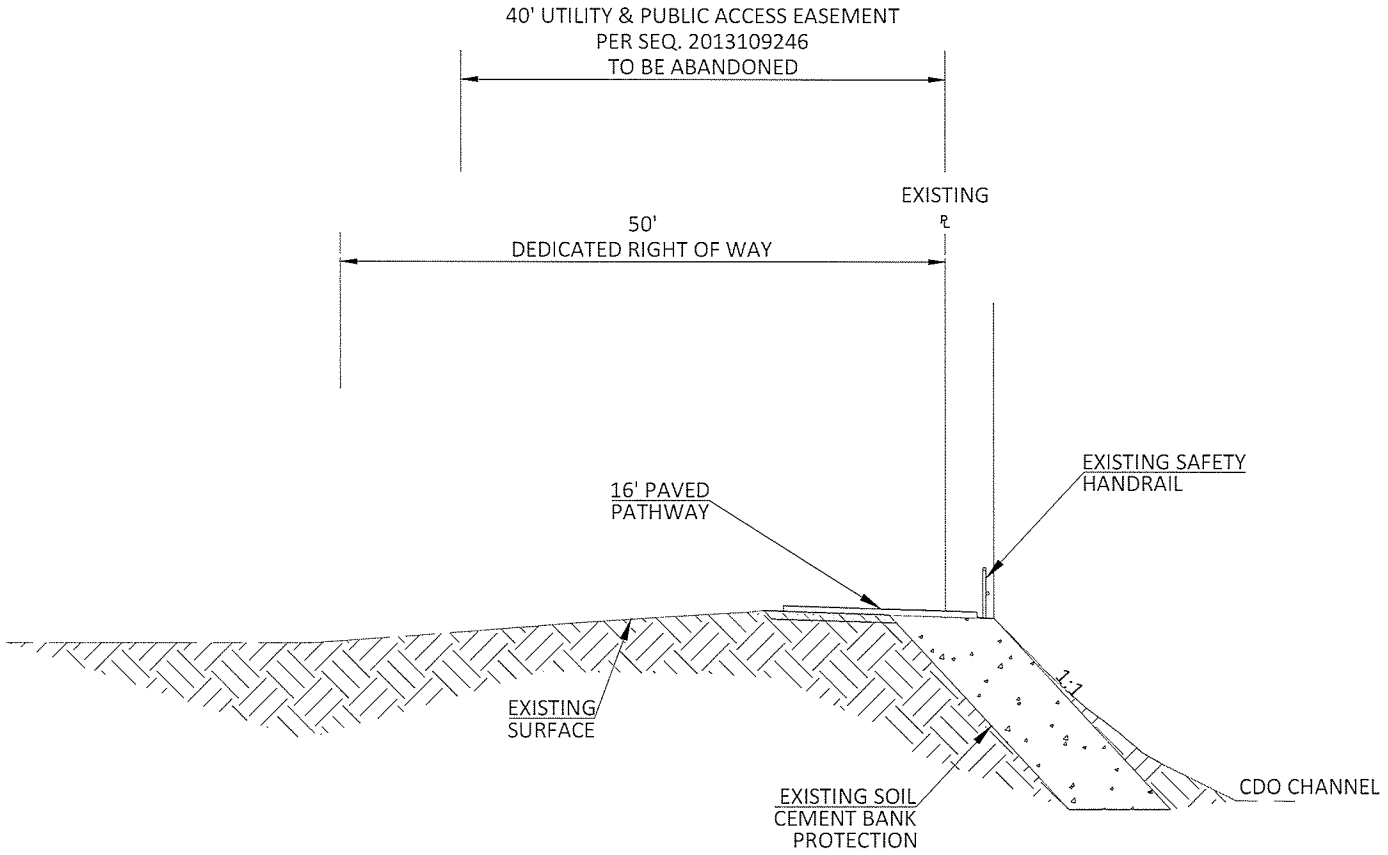

RIGHT OF WAY CROSS SECTION #4

APPROXIMATE SCALE: N.T.S.