1,000 0 1,000 2,000 FEET

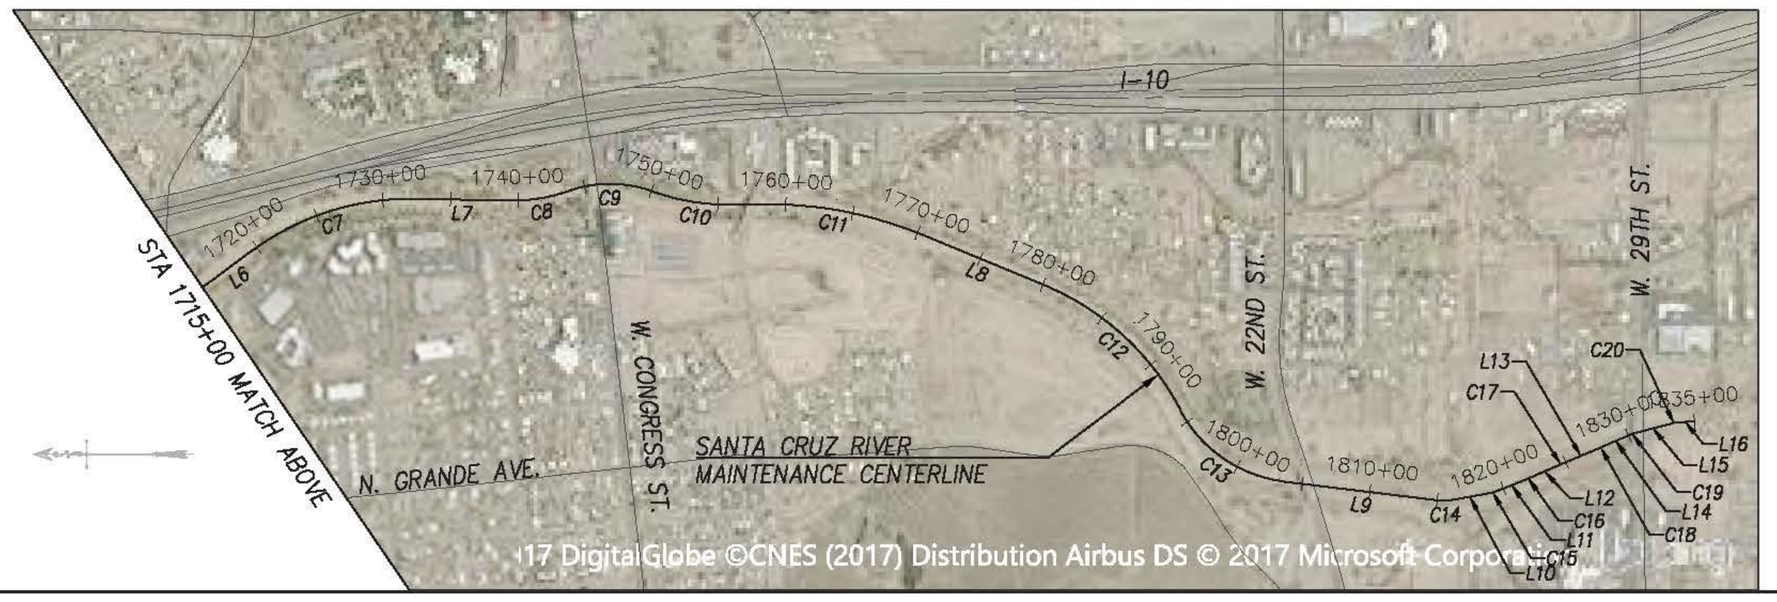

PIMA COUNTY REGIONAL FLOOD CONTROL DISTRICT

NO.	REVISION DESCRIPTION	ENGINEER	DATE

PRELIMINARY NOT FOR CONSTRUCTION

		DATE
DESIGNED	K.M.W./PS	12/17
DETAILED	PS	12/17
CHECKED	K.M.W.	12/17
PROJ. ENGR.	PS	12/17

PIMA COUNTY FLOOD CONTROL

SANTA CRUZ RIVER SEDIMENT REMOVAL
GRANT ROAD TO 29TH STREET
HORIZONTAL CONTROLSHEET H01

1-800-STAKE-IT

Sheet 2 of 37

Overview Area of Vegetation Impacts

Santa Cruz Sediment Transport

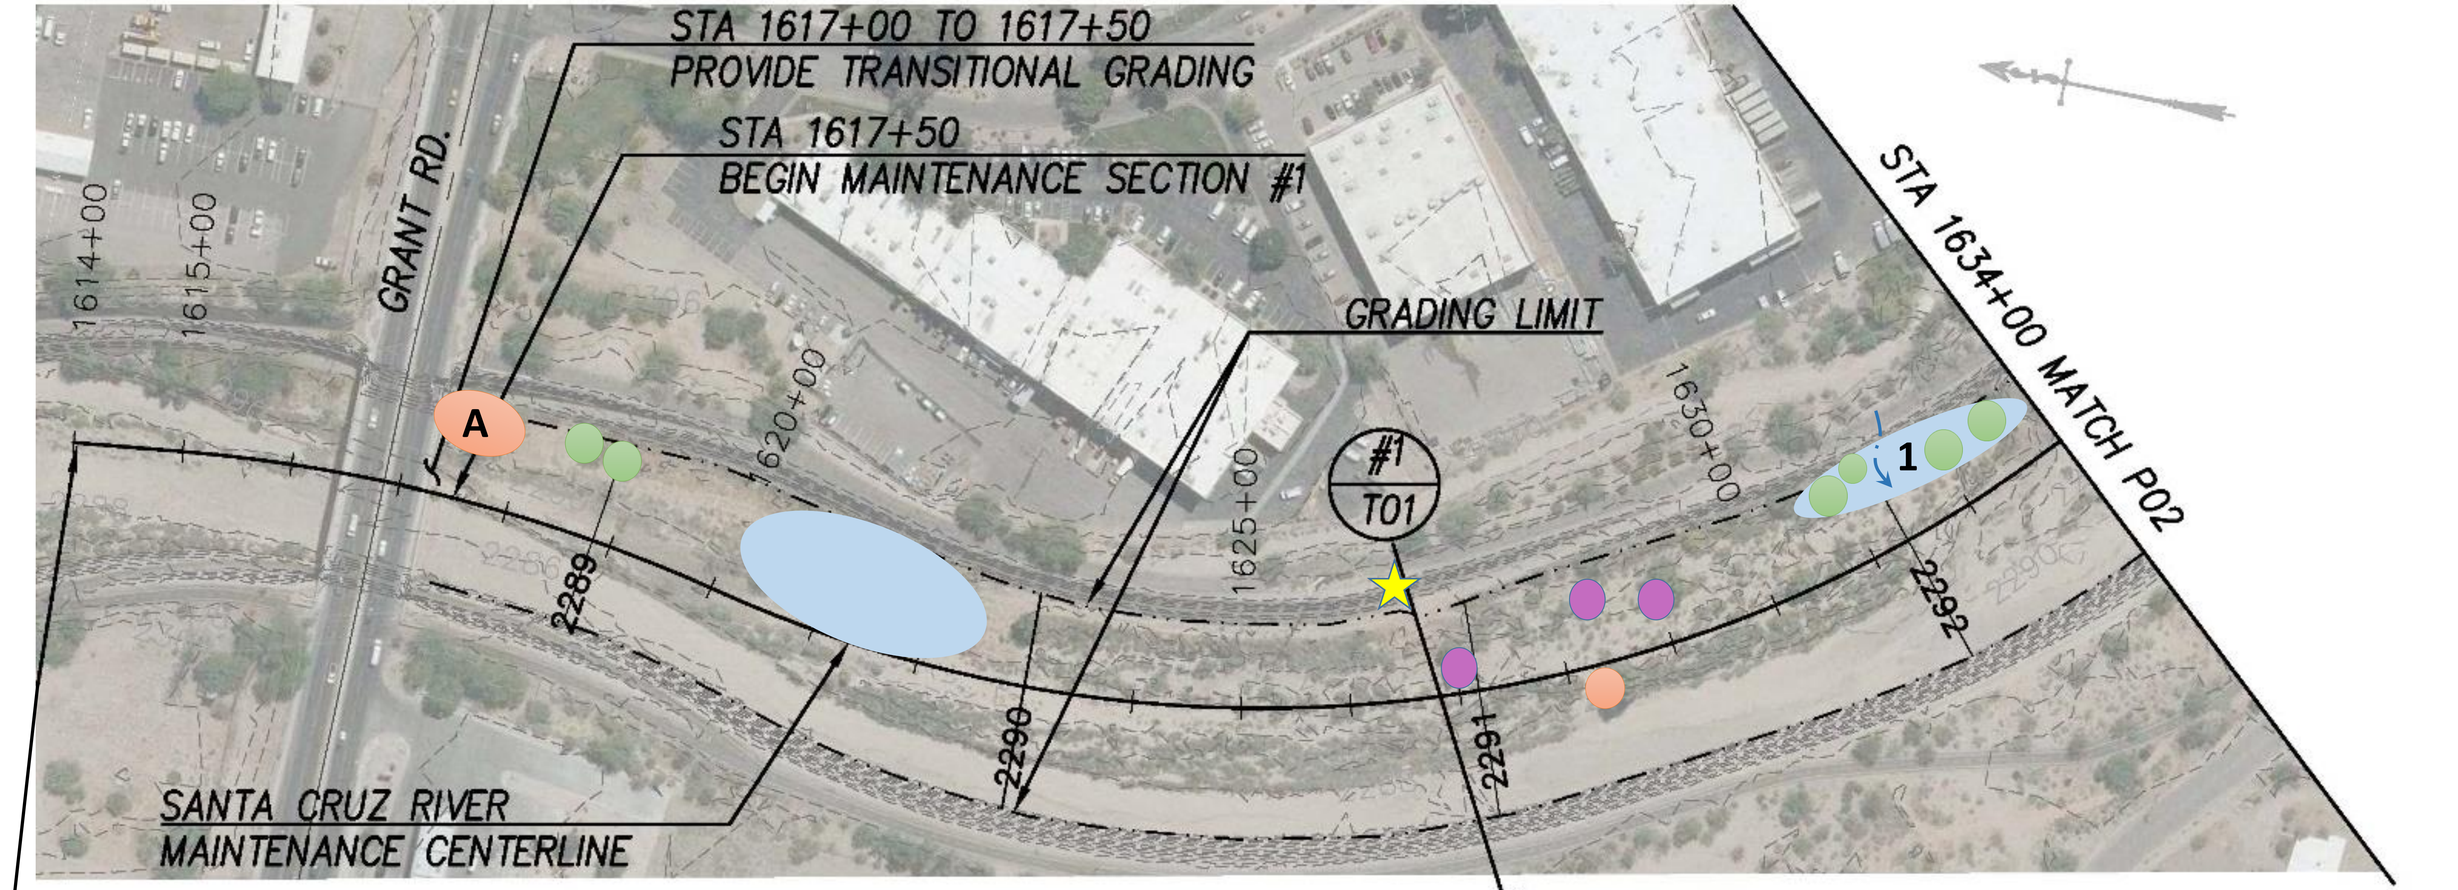

BEGIN SANTA CRUZ RIVER
MAINTENANCE CENTERLINE
N=984,318.77
E=456,349.89

KEY

- Flow
- Power pole
- Mesquite to Preserve In Place
- Tamarisk to Preserve In Place
- Palo Verde to Preserve In Place
- Tree Grouping to Preserve In Place
- Remove (**A**=for safety)

1: If a portion of vegetation specifically blocks culvert flow, it may be removed

2: Not specimen Palo Verdes. If necessary, they can be removed.

200 0 200 400 FEET

Preserve In Place & Critical Vegetation Removals

Santa Cruz Sediment Transport

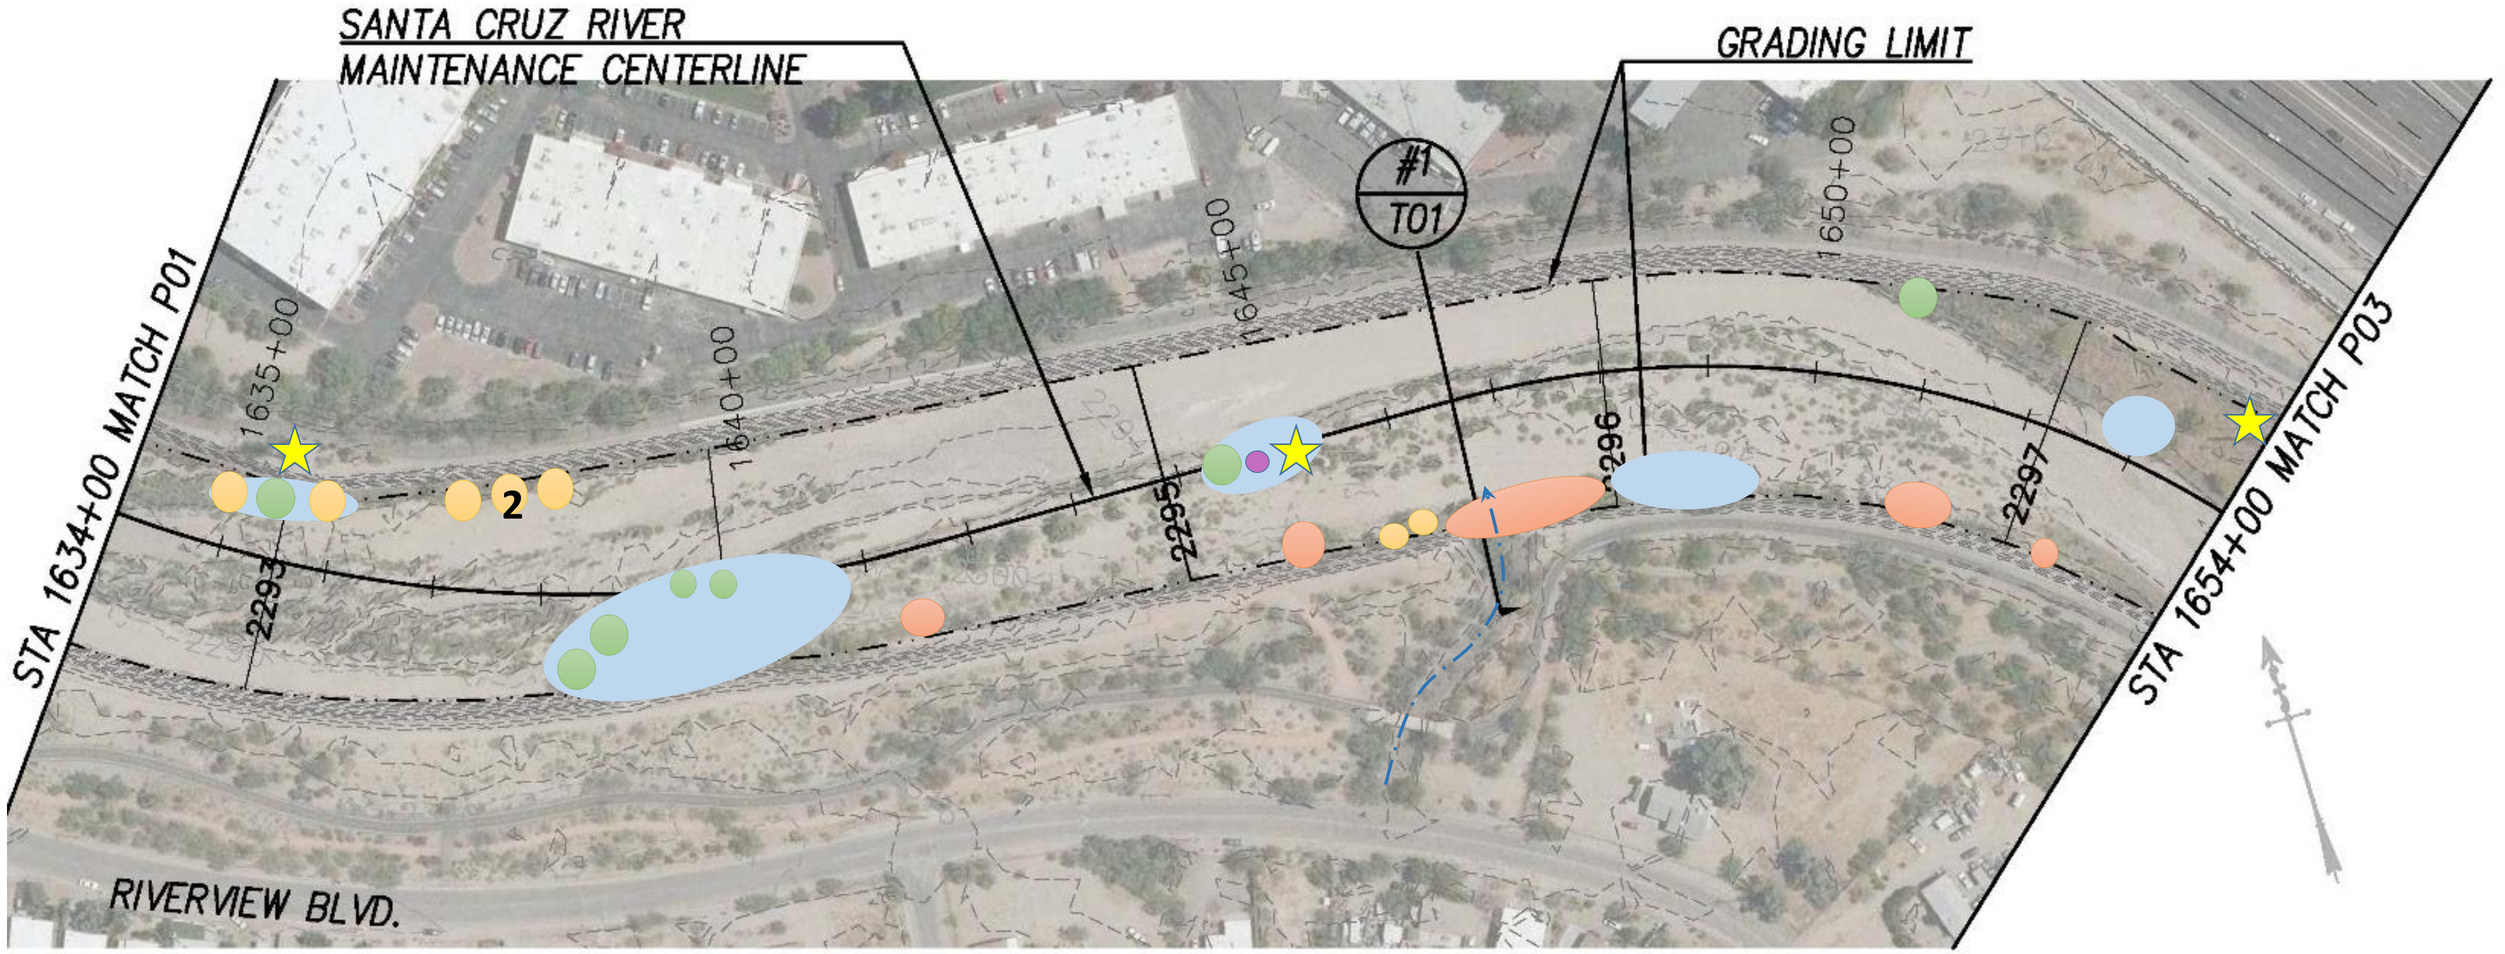

KEY

- Flow
- Power pole
- Mesquite to Preserve In Place
- Tamarisk to Preserve In Place
- Palo Verde to Preserve In Place
- Tree Grouping to Preserve In Place
- Remove (**A**=for safety)

1: If a portion of vegetation specifically blocks culvert flow it may be removed

2: Not specimen Palo Verdes. If necessary, they can be removed.

Preserve In Place & Critical Vegetation Removals

Santa Cruz Sediment Transport

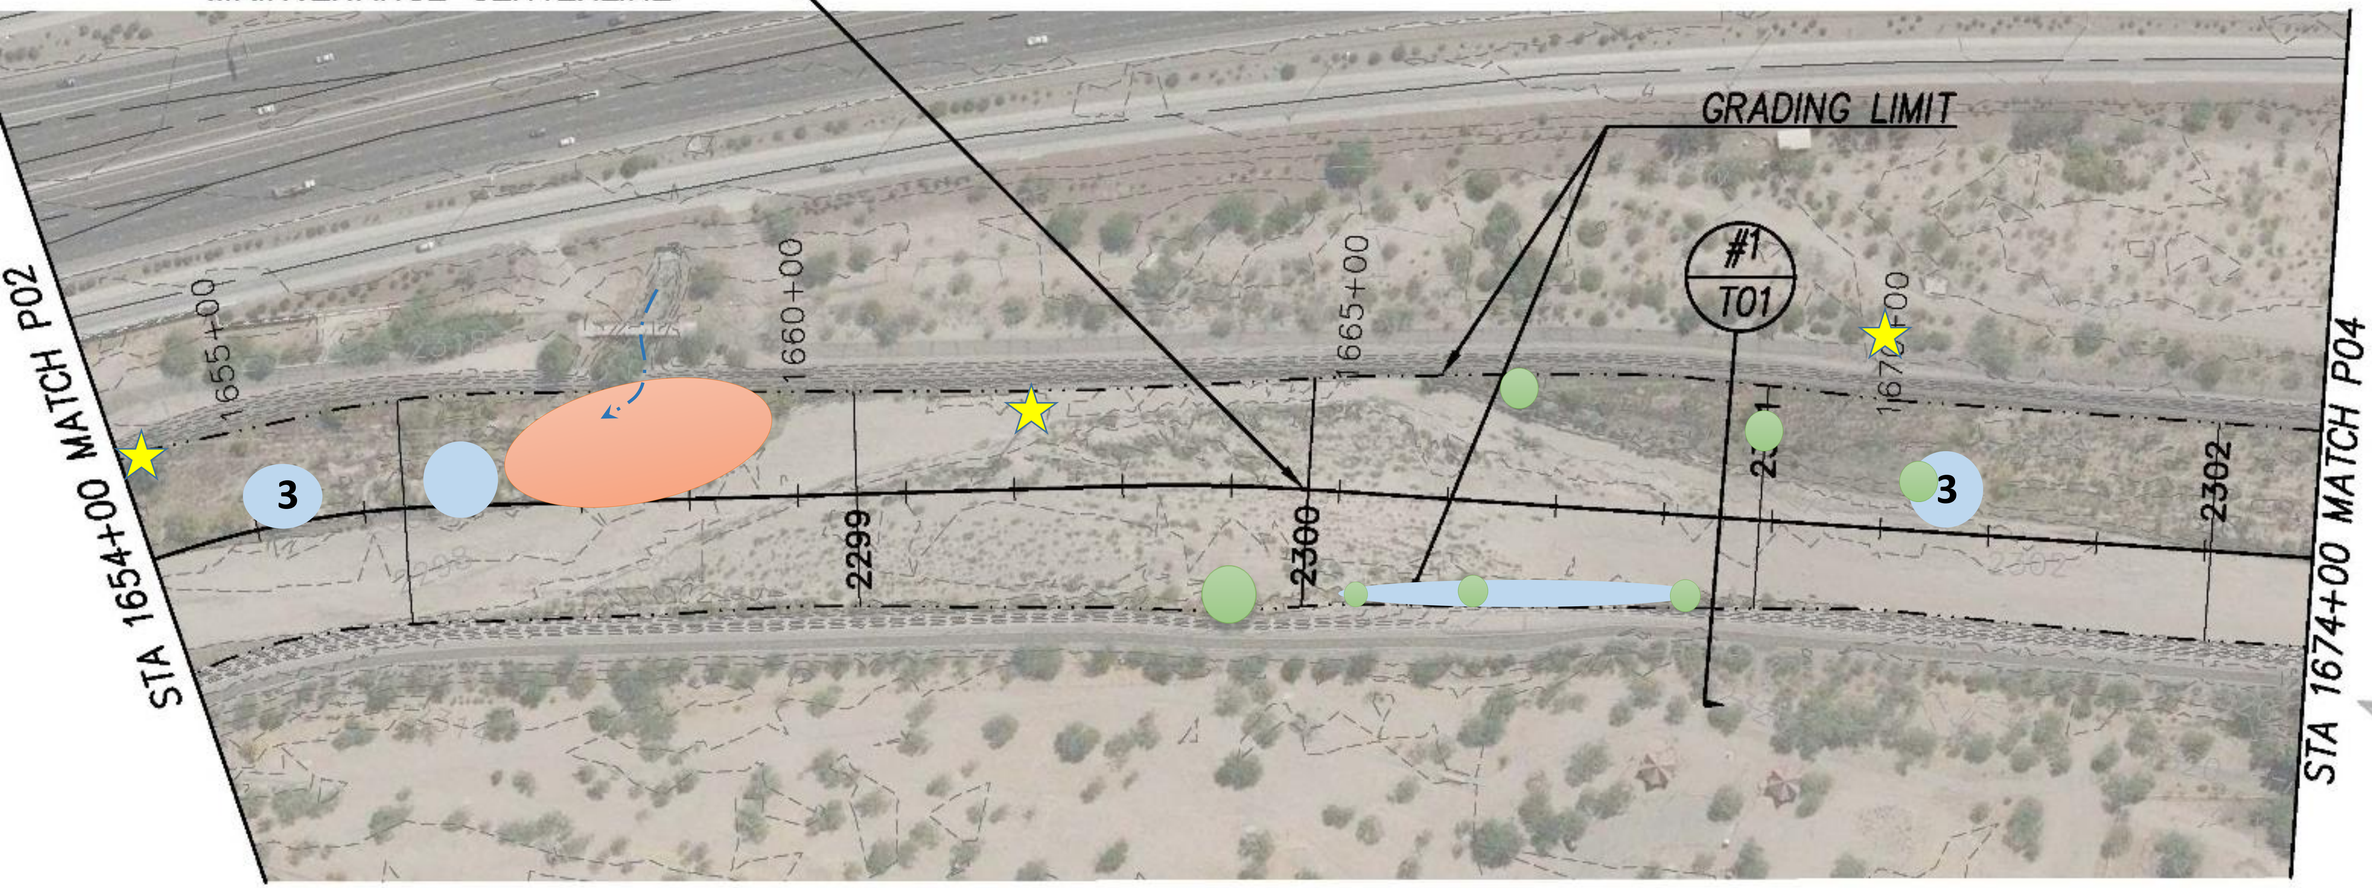

KEY

- Flow
- Power pole
- Mesquite to Preserve In Place
- Tamarisk to Preserve In Place
- Palo Verde to Preserve In Place
- Tree Grouping to Preserve In Place
- Remove (**A**=for safety)

1: If a portion of vegetation specifically blocks culvert flow it may be removed

2: Not specimen Palo Verdes. If necessary, they can be removed.

3: Nice Mesquite w/ Mexican PV. Keep if possible

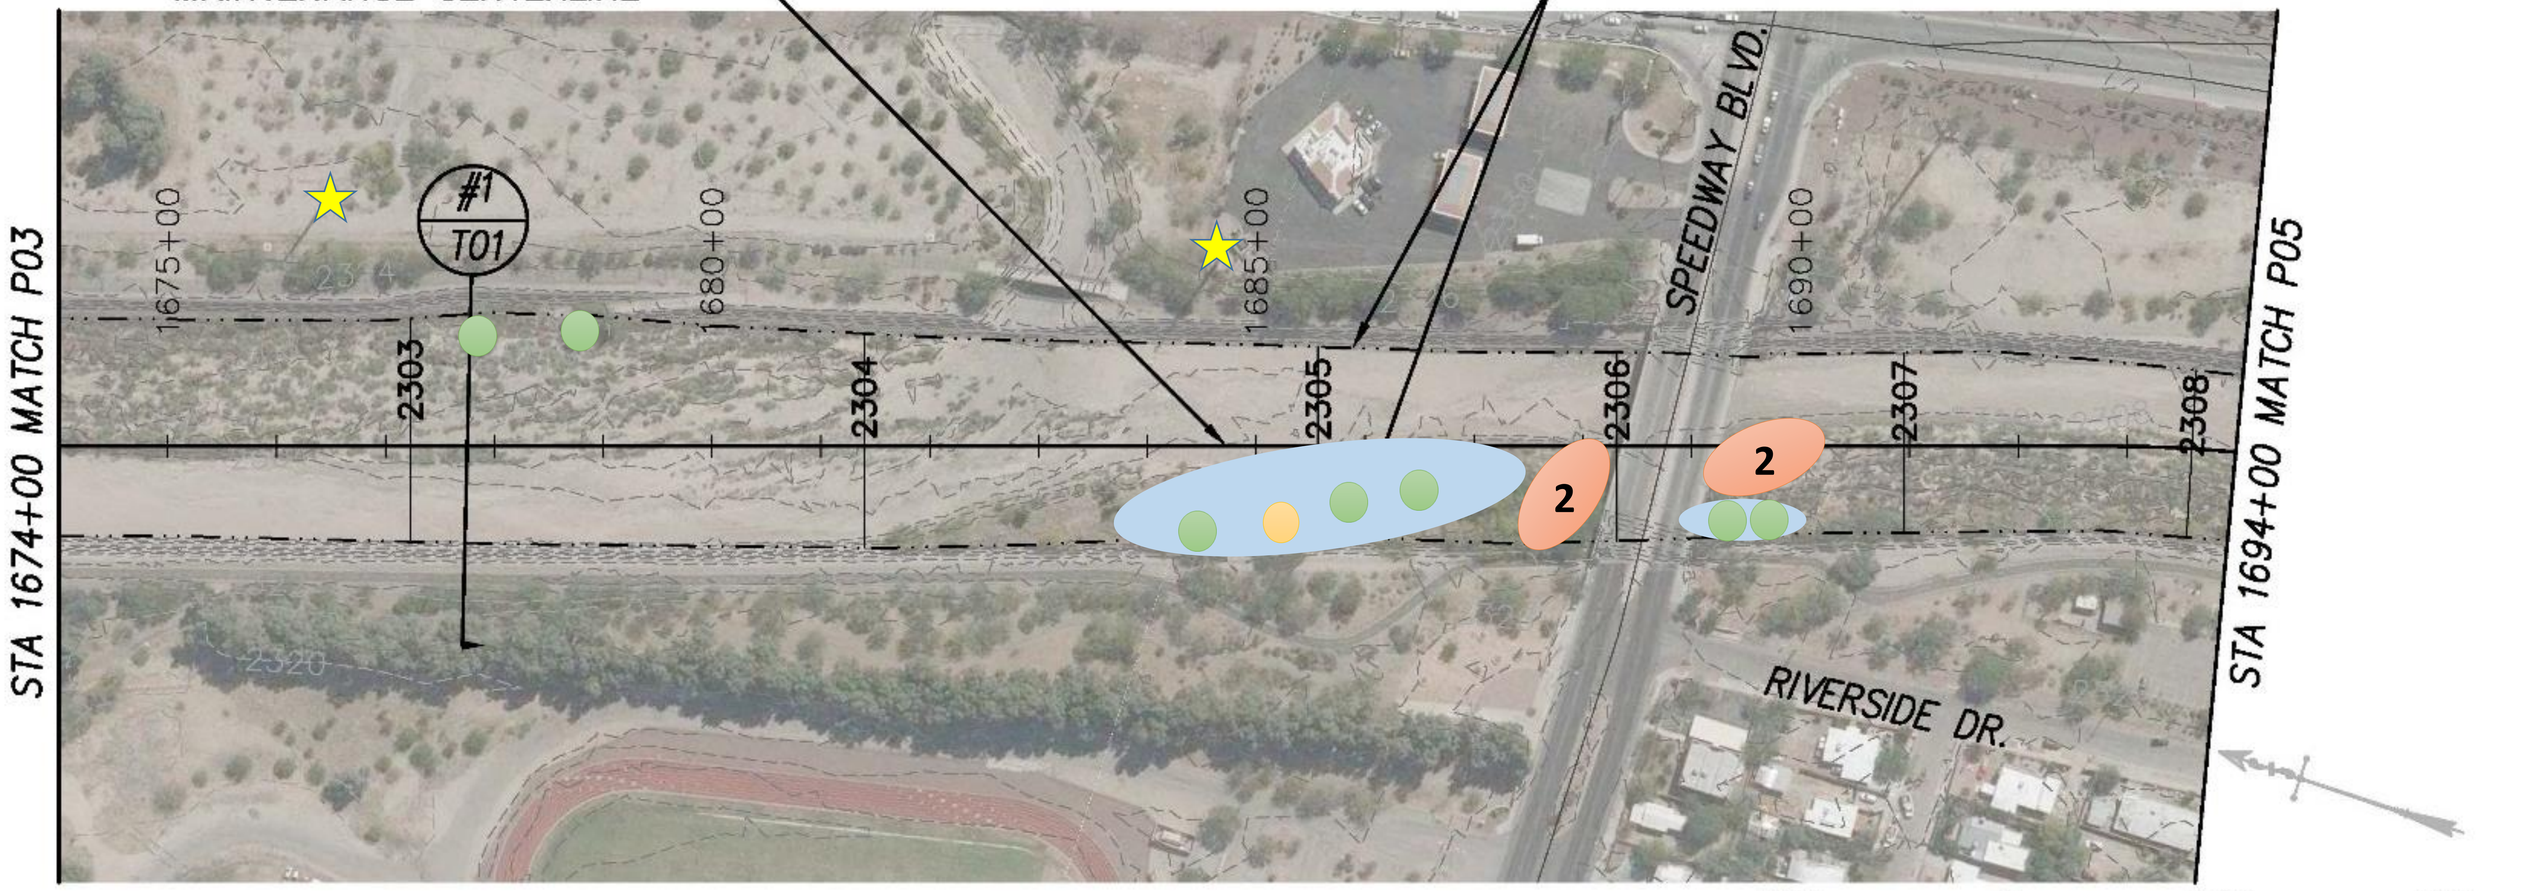

KEY

- Flow
- Power pole
- Mesquite to Preserve In Place
- Tamarisk to Preserve In Place
- Palo Verde to Preserve In Place
- Tree Grouping to Preserve In Place
- Remove (**A**=for safety)

1: If a portion of vegetation specifically blocks culvert flow it may be removed

2: Not specimen Palo Verdes. If necessary, they can be removed.

3: Nice Mesquite w/ Mexican PV. Keep if possible