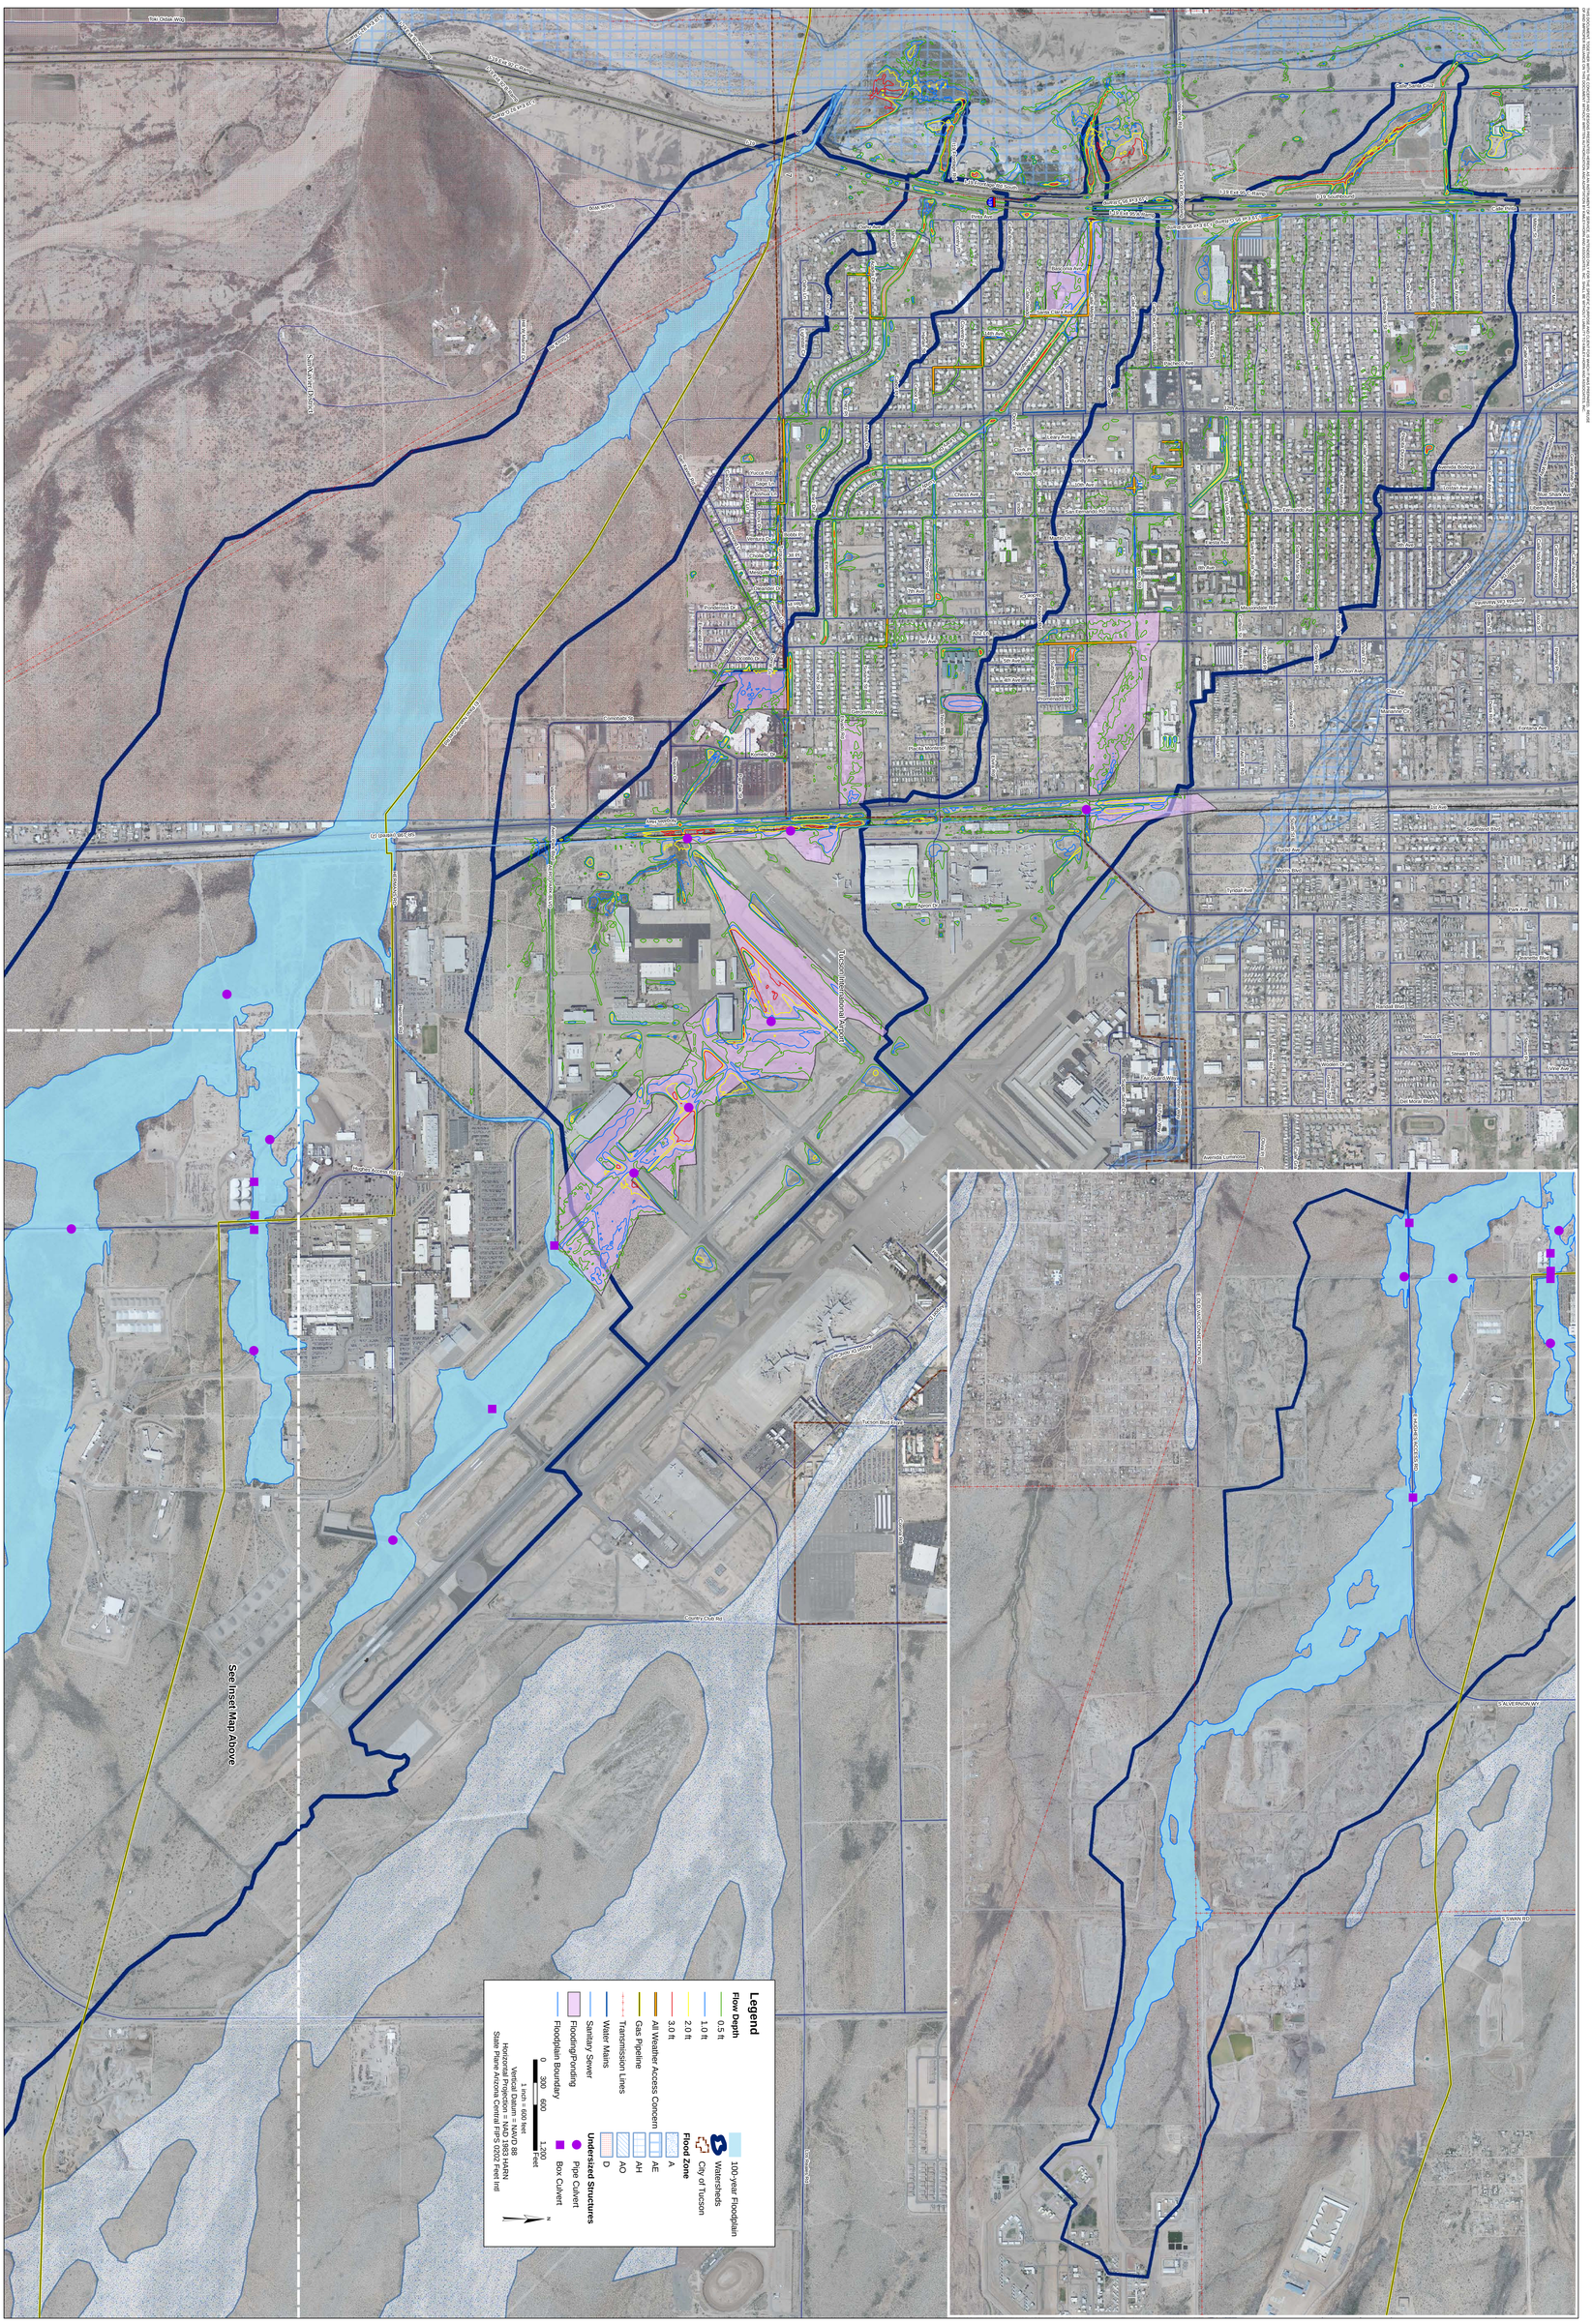

DRAWING NAME: EXISTING CONSTRAINTS	PROJECT NO. 092520000		EXISTING CONSTRAINTS MAP AIRPORT WASH (SOUTH) BASIN MANAGEMENT STUDY	SCALE(H):1"= SHOWN SCALE(V): NONE DESIGNED BY: BY DRAWN BY: BY CHECKED BY: SJA DATE: JUNE 2014	CMG DRAINAGE ENGINEERING, INC. Kimley»Horn	PIMA COUNTY FLOOD CONTROL 97 E. Congress St, 2nd Floor Tucson, AZ 85701