Custom Park Monument

Soft Paths

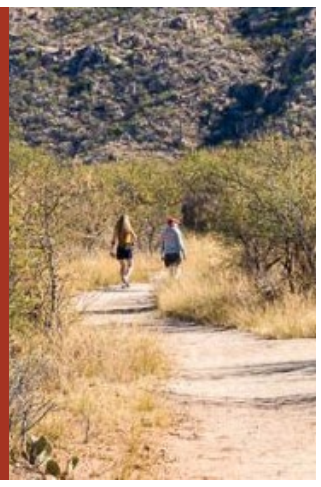

Paved Paths

Wildlife Habitat

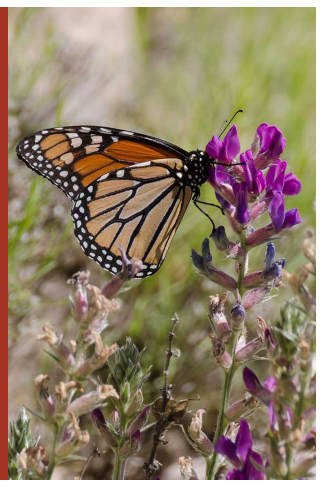

Water Harvesting

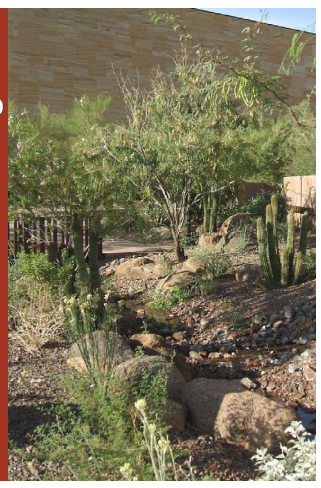

Pollinator Garden

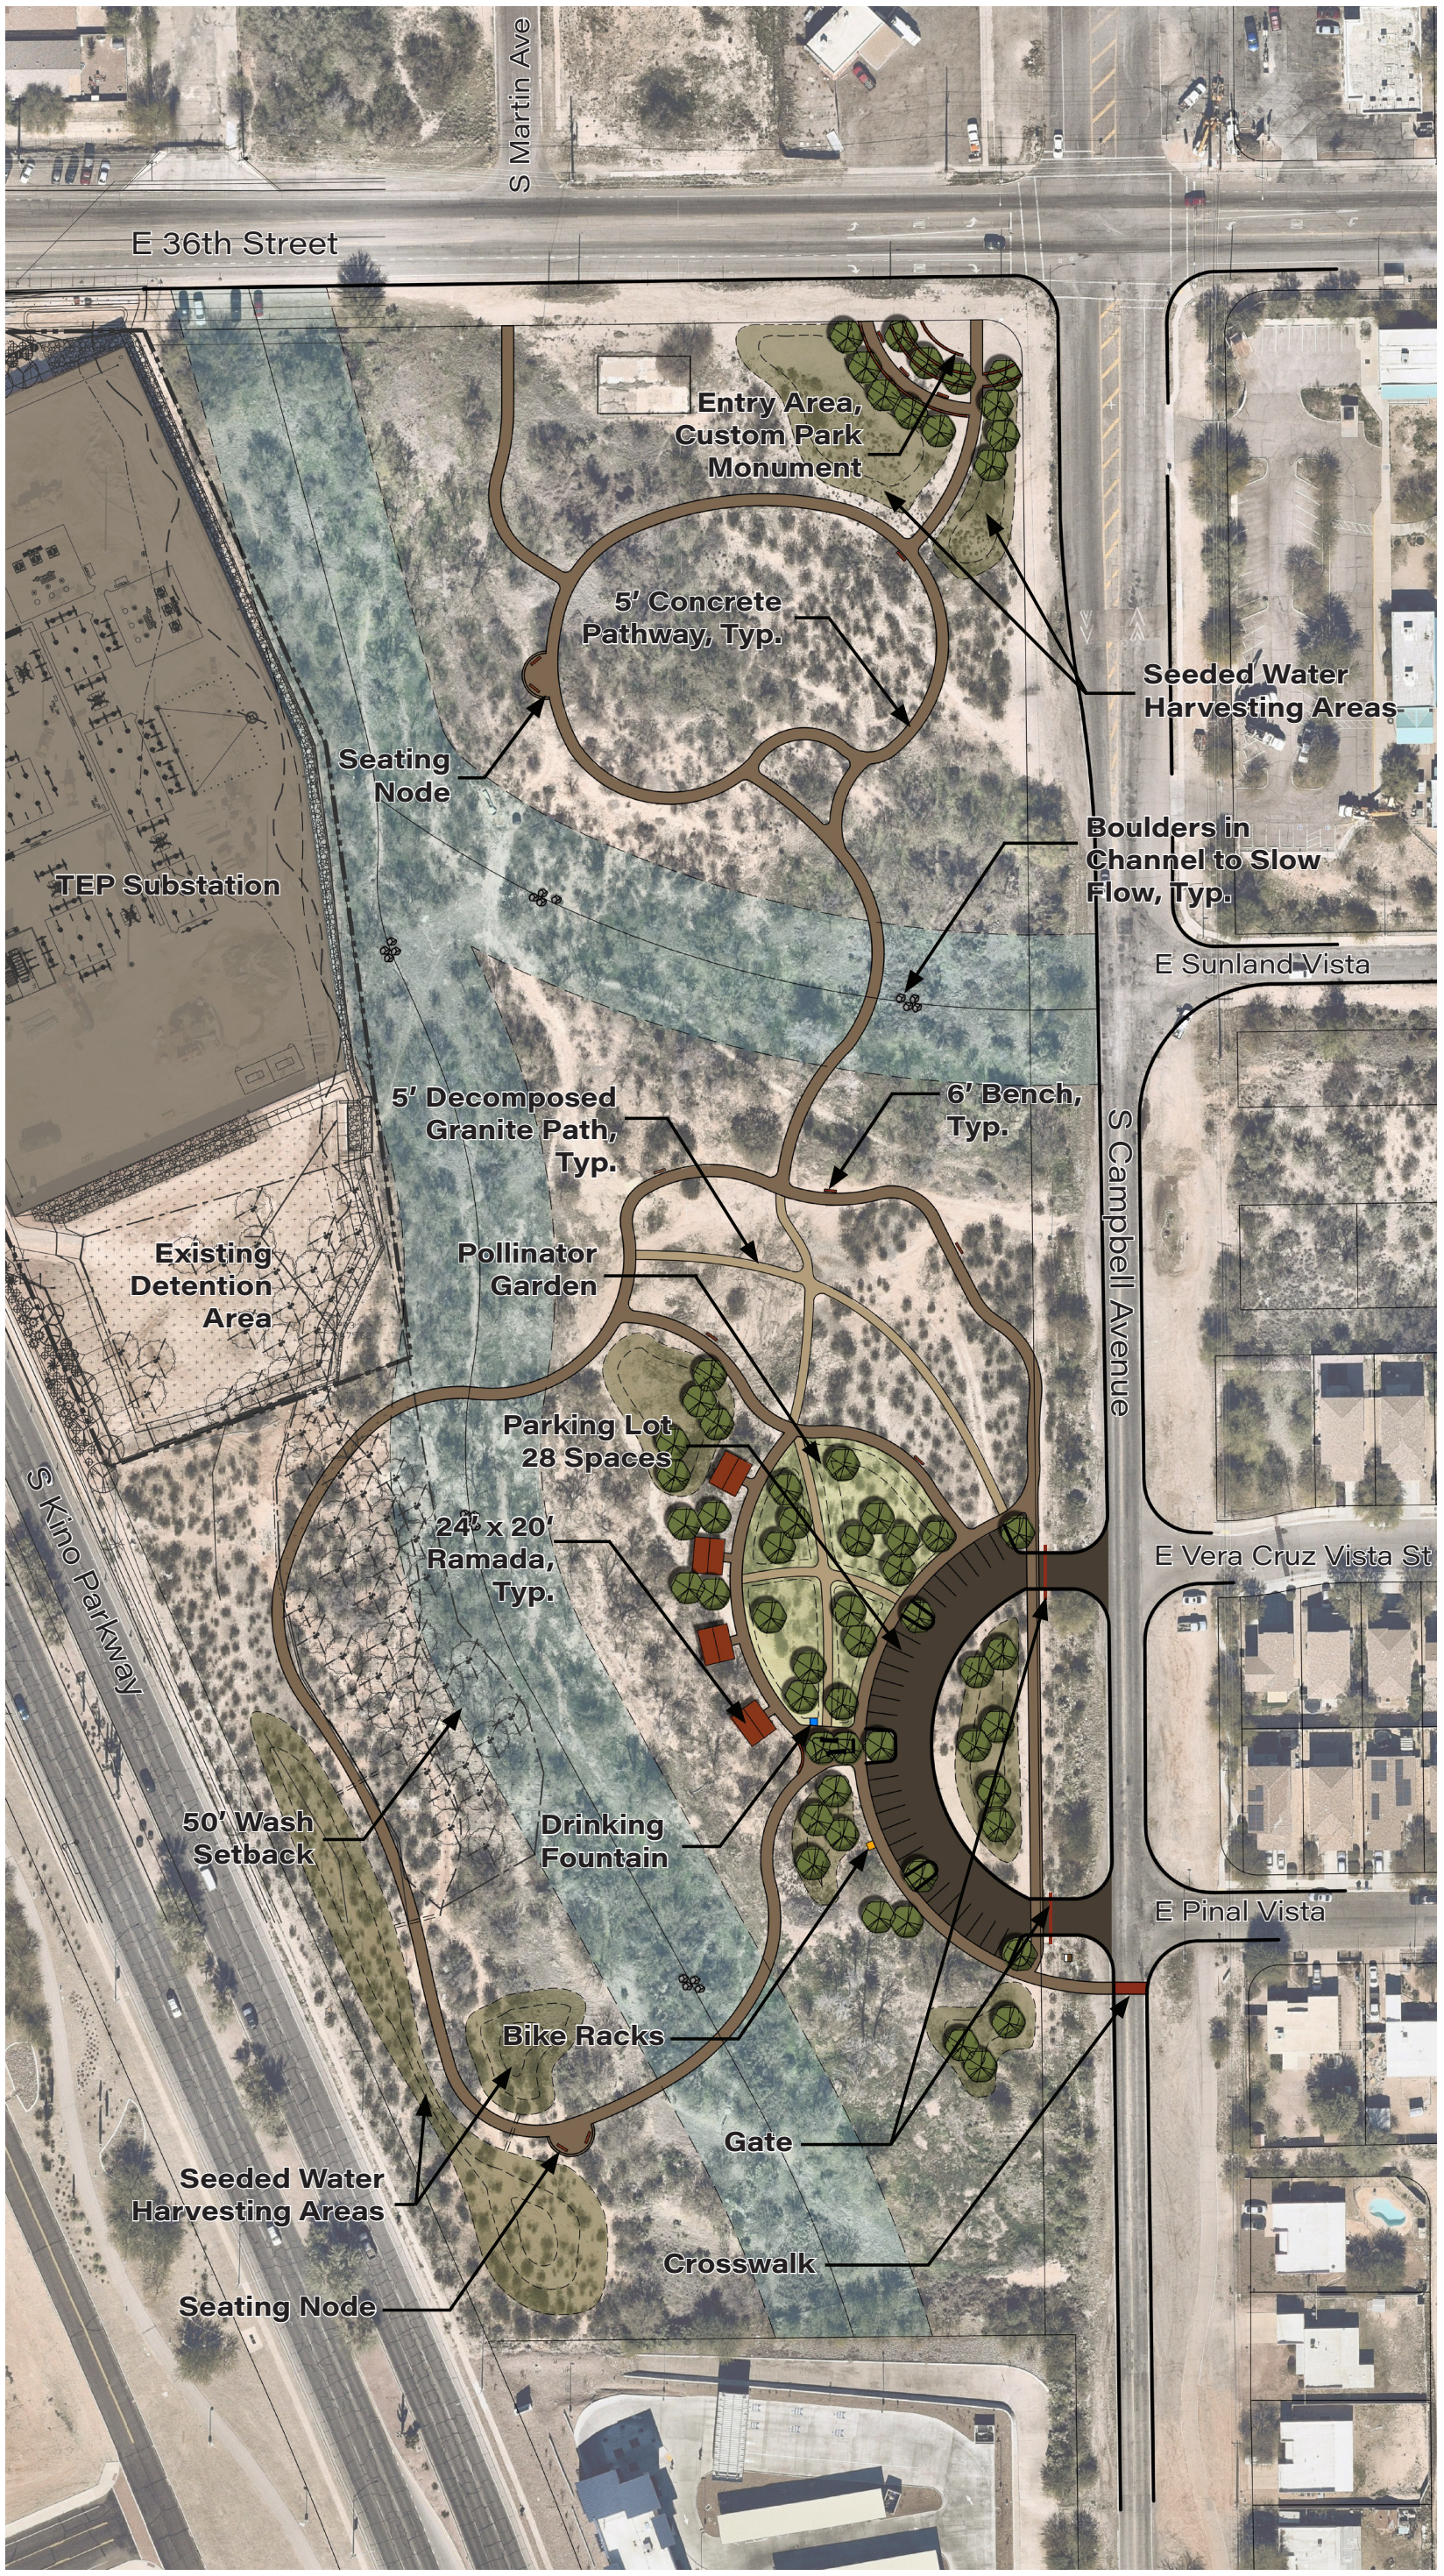


# Desert Haven Natural Resource Park Concept Plan

Scale: 1″=50′

N