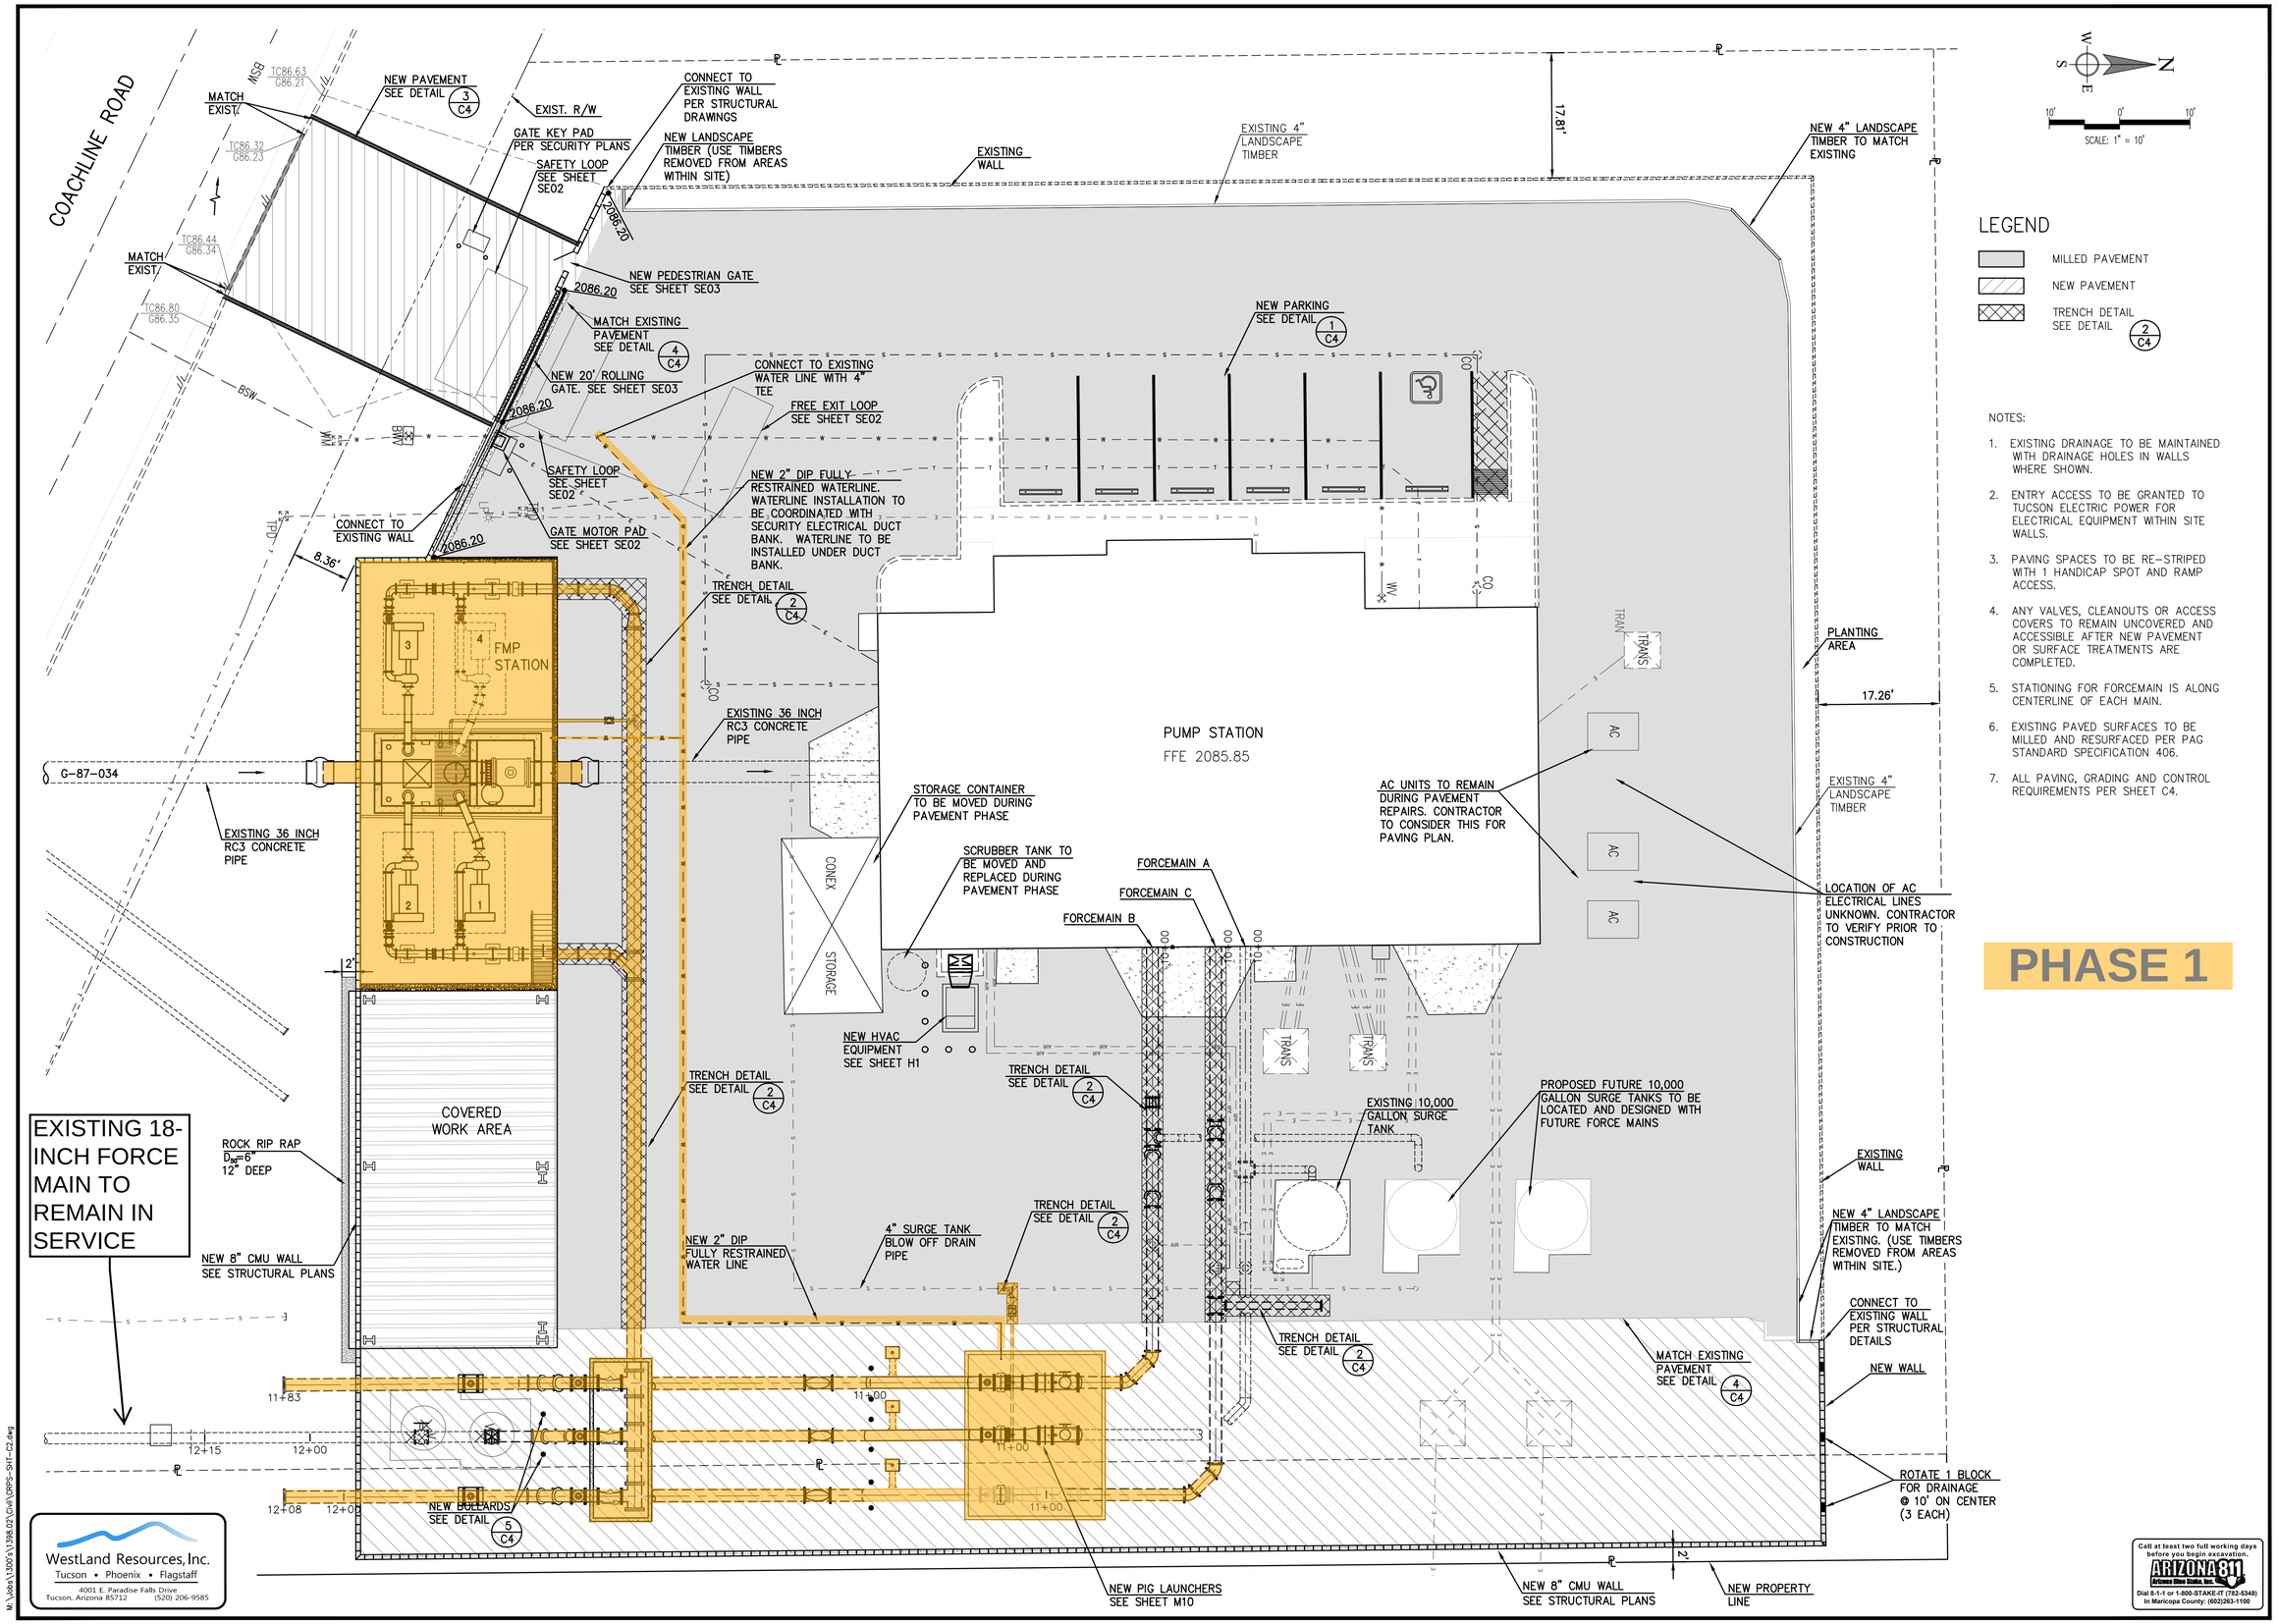

LEGEND

- MILLED PAVEMENT
- NEW PAVEMENT
- TRENCH DETAIL SEE DETAIL 2 C4

NOTES:

1. EXISTING DRAINAGE TO BE MAINTAINED WITH DRAINAGE HOLES IN WALLS WHERE SHOWN.
2. ENTRY ACCESS TO BE GRANTED TO TUCSON ELECTRIC POWER FOR ELECTRICAL EQUIPMENT WITHIN SITE WALLS.
3. PAVING SPACES TO BE RE-STRIPED WITH 1 HANDICAP SPOT AND RAMP ACCESS.
4. ANY VALVES, CLEANOUTS OR ACCESS COVERS TO REMAIN UNCOVERED AND ACCESSIBLE AFTER NEW PAVEMENT OR SURFACE TREATMENTS ARE COMPLETED.
5. STATIONING FOR FORCEMAIN IS ALONG CENTERLINE OF EACH MAIN.
6. EXISTING PAVED SURFACES TO BE MILLED AND RESURFACED PER PAG STANDARD SPECIFICATION 406.
7. ALL PAVING, GRADING AND CONTROL REQUIREMENTS PER SHEET C4.

NO.	REVISION	APPV'D.	DATE

REGISTERED PROFESSIONAL ENGINEER (CIVIL) CERTIFICATE NO. 34928 CRAIG PANNUZZI-ROSS ARIZONA U.S.A. EXPIRES 6/30/2018

DESIGNED BY: C.C.
DRAWN BY: M.P.S.
CHK'D BY (DESIGN): M.F.T.
CHK'D BY (FIELD ENGR):
FIELD BOOK NO.:

PIMA COUNTY
WASTEWATER RECLAMATION
201 North Stone Avenue * Tucson, Arizona 85701-1207 * Phone: (520) 740-6500

PIMA COUNTY REGIONAL WASTEWATER RECLAMATION DEPARTMENT

CONTINENTAL RANCH REGIONAL PUMP STATION UPGRADE DESIGN

SITE LAYOUT AND PAVING PLAN

R-2014-079
G-2014-078

Date: SEPTEMBER 08, 2015

SCALE: HORIZ.: VERT.:

SHEET NO.: C2
4 OF 91

WestLand Resources, Inc.
Tucson • Phoenix • Flagstaff
4001 E. Paradise Falls Drive
Tucson, Arizona 85712 (520) 206-9585

Call at least two full working days before you begin excavation.
ARIZONA 811
Arizona Blue Stake, Inc.
Dial 8-1-1 or 1-800-STAKE-IT (782-5348)
In Maricopa County: (602)263-1100

M:\Jobs\1300's\1398-02\Civil\CRPS-SHT-C2.dwg