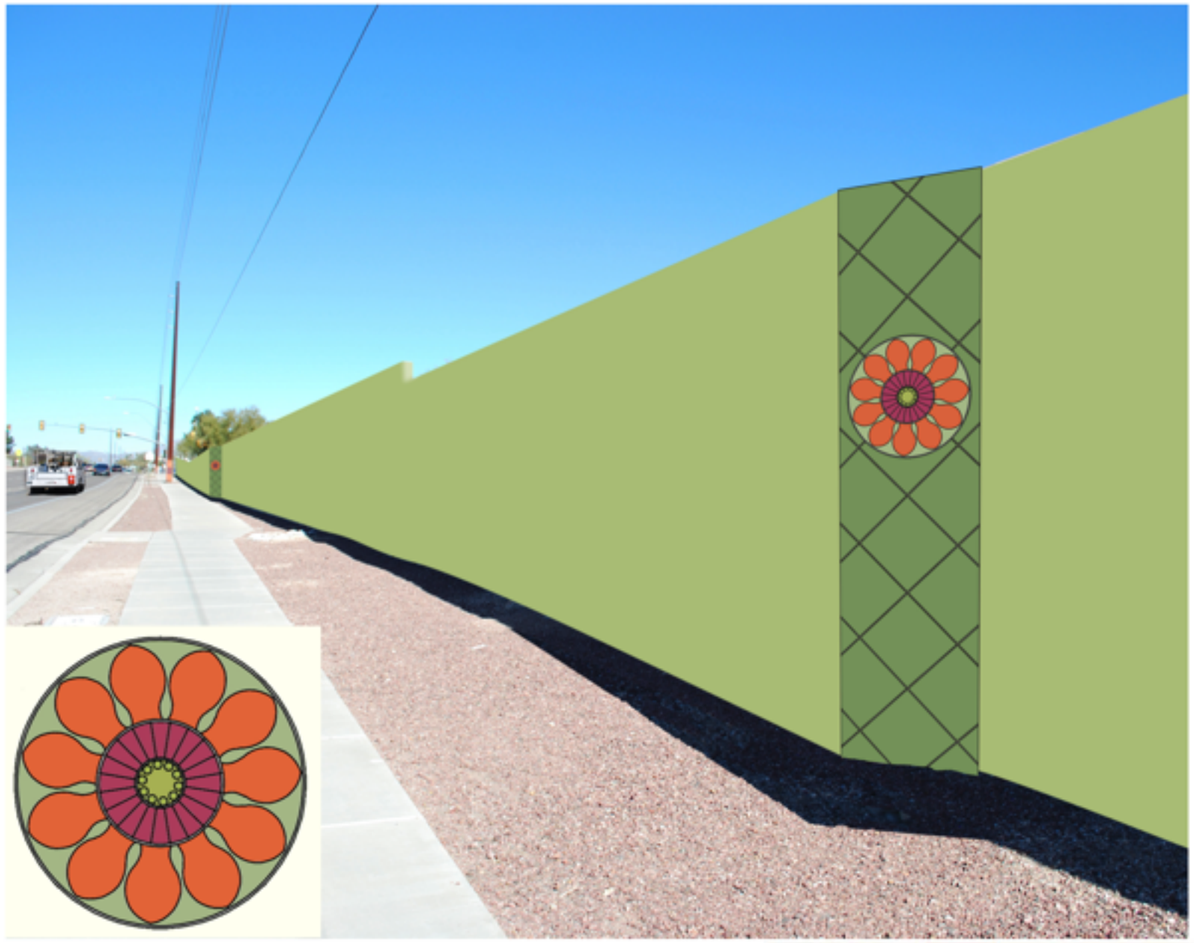

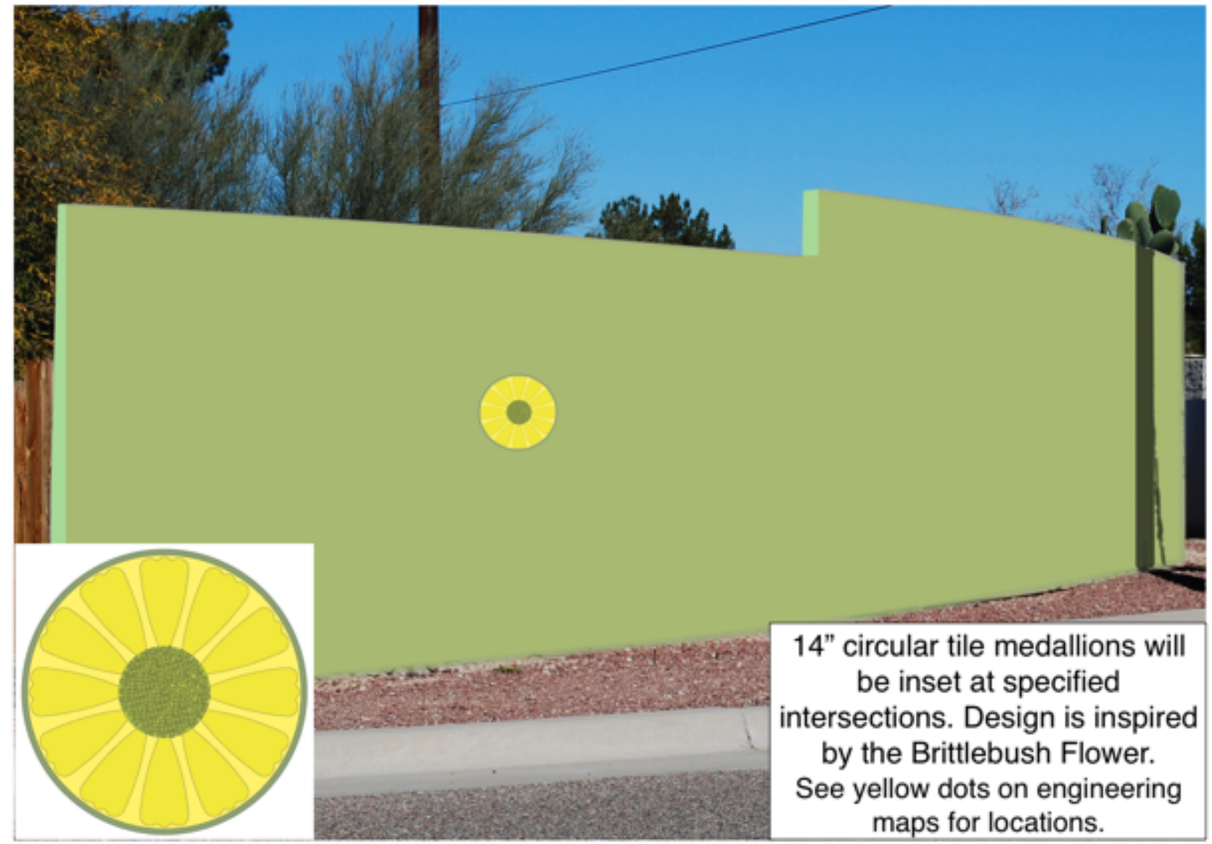

14" circular tile medallions will be inset at specified intersections. Design is inspired by the Brittlebush Flower. See yellow dots on engineering maps for locations.

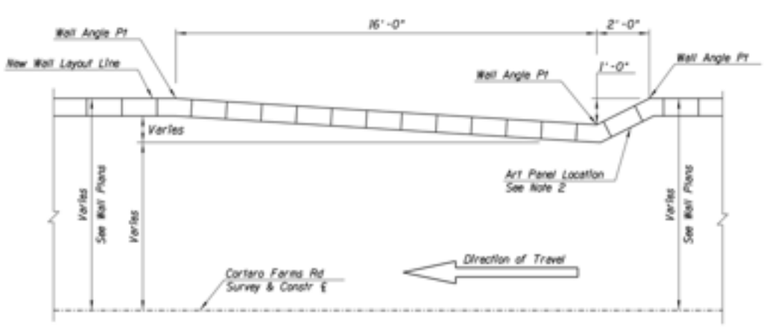

Echinocereus triglochidiatus

Encelia farinosa

Public Art for Cortaro Farms Road Transportation Project
Camino de Oeste to Thornydale Road.

Public Art Design by Nina Borgia-Aberle

© 2016

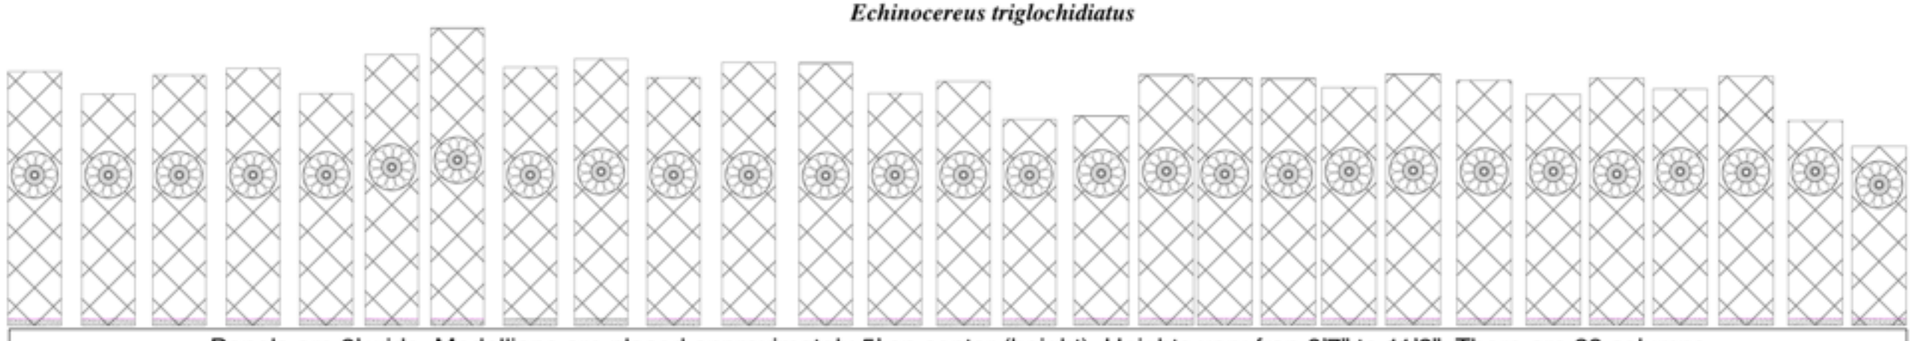

28 tile panels with medallions on north and south side of roadway. See red dots on engineering map for locations.

Panels are 2' wide. Medallions are placed approximately 5' on center (height)..Heights vary fron 6'7" to 11'2". There are 28 columns.