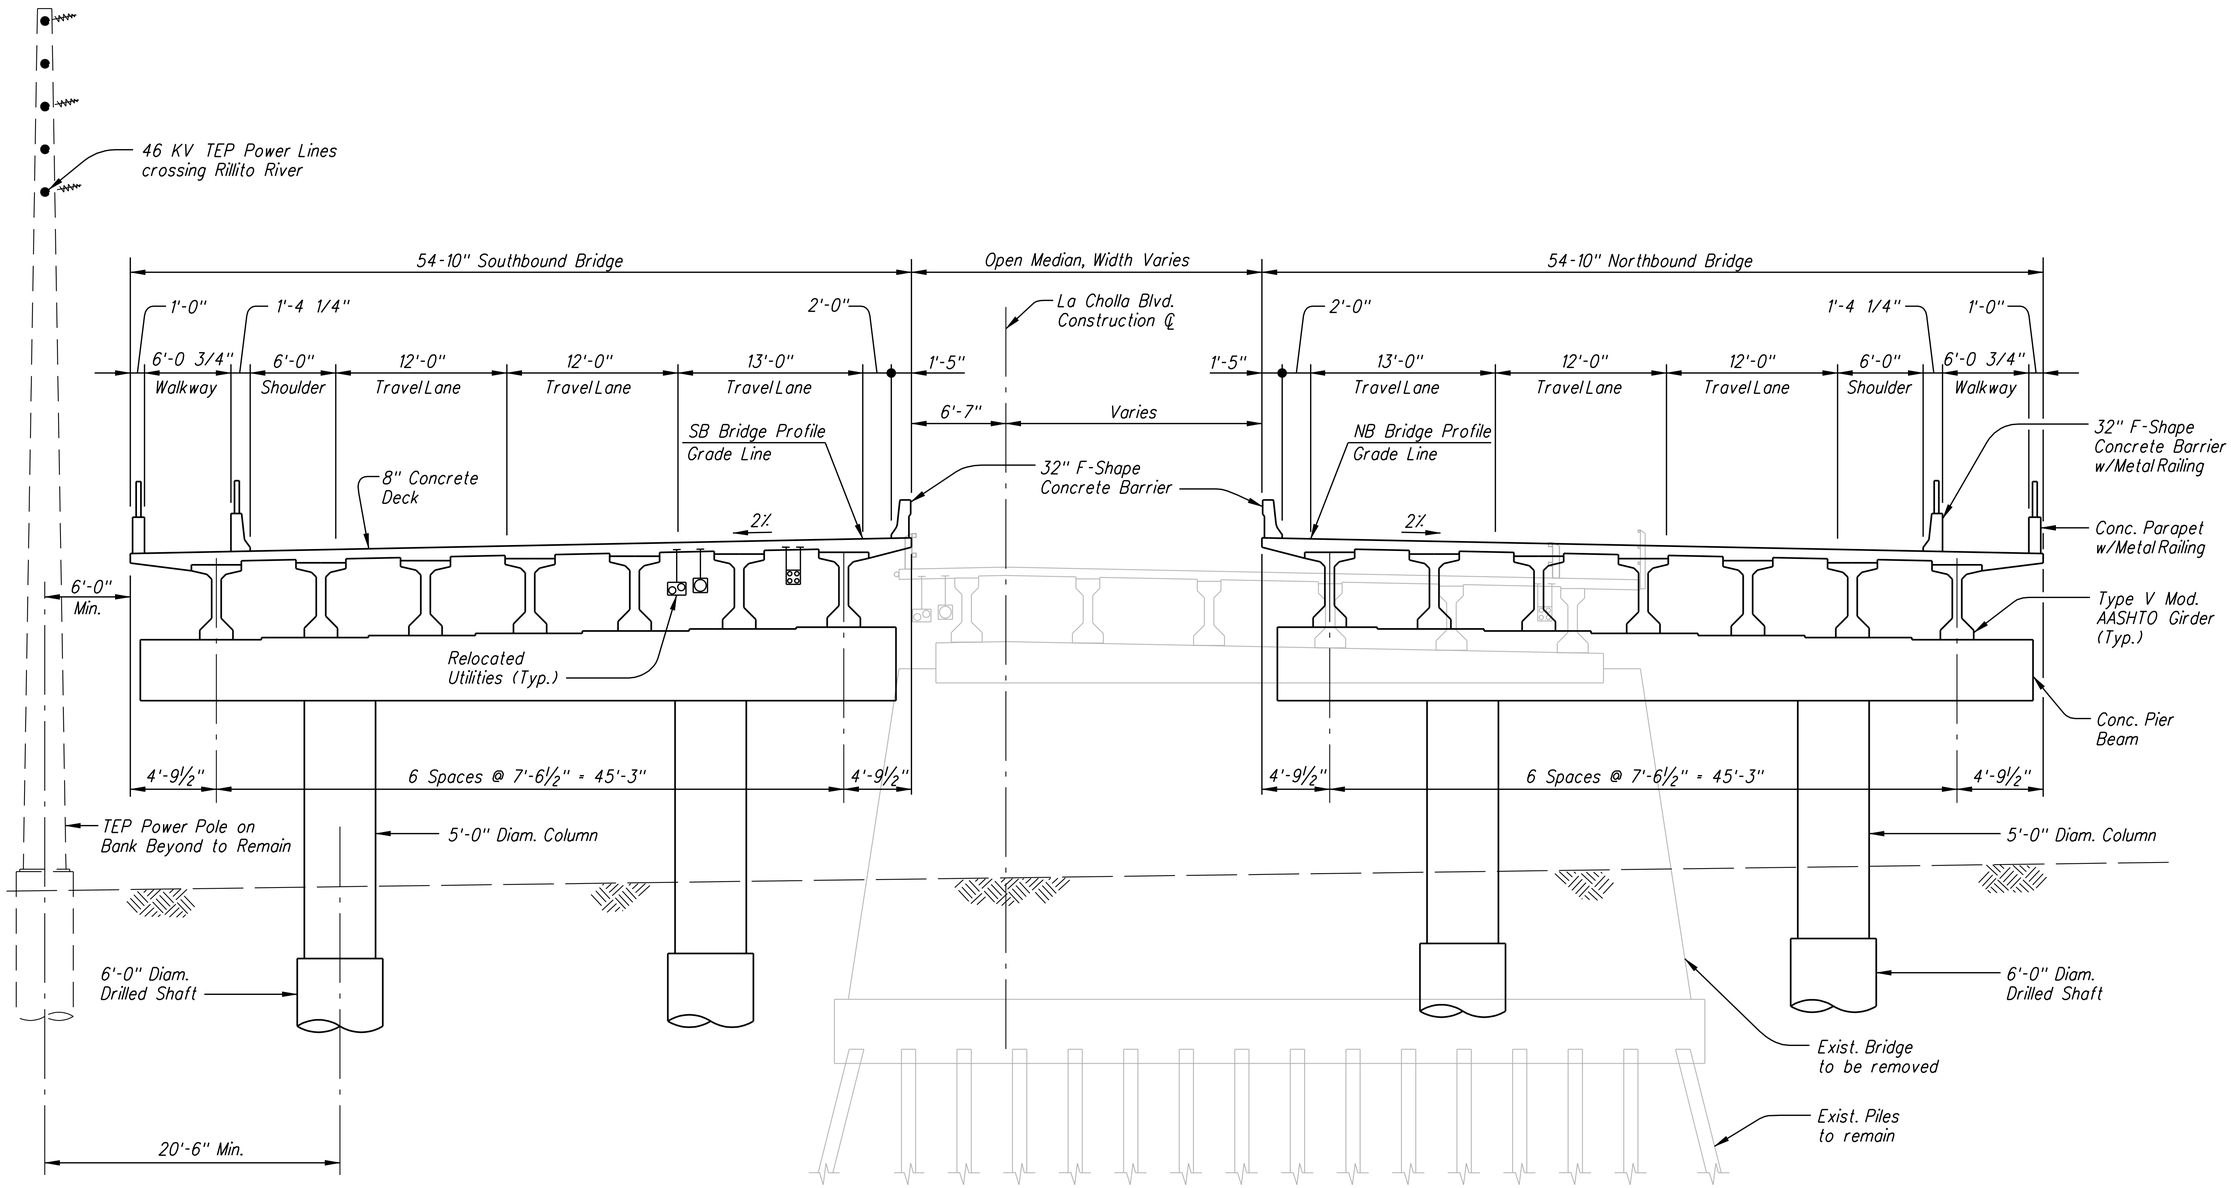

TYPICAL SECTION – (LOOKING NORTH) (1)

Scale 3/16" = 1'-0"

PROPOSED BRIDGE

Scales	Horiz. 1" = Vert. N/A	Sheet of	Page of

Date: 3/14/2008

File: C:\PWworking\PHX\dms57683\20S-SC-44_F7.dgn

Regional Transportation Authority

THE SEAL OF PIMA COUNTY ARIZONA

Pima County Department of Transportation

Priscilla S. Cornelio, P.E. Director

No.	Revision Description	Engineer	Date

		Date
Designed	WAD/ERM	03/08
Drawn	TRK	03/08
Checked	TWB	03/08
Proj. Eng.	TWB	03/08

PRELIMINARY - NOT FOR CONSTRUCTION

HDR

HDR Engineering, Inc.
5210 East Williams Circle, Suite 530
Tucson, AZ 85711-4459
(520) 584-3600

TYPICAL SECTION
LA CHOLLA BOULEVARD BRIDGE
RUTHRAUFF RD. TO RIVER RD.
W.O. 4LC1TR