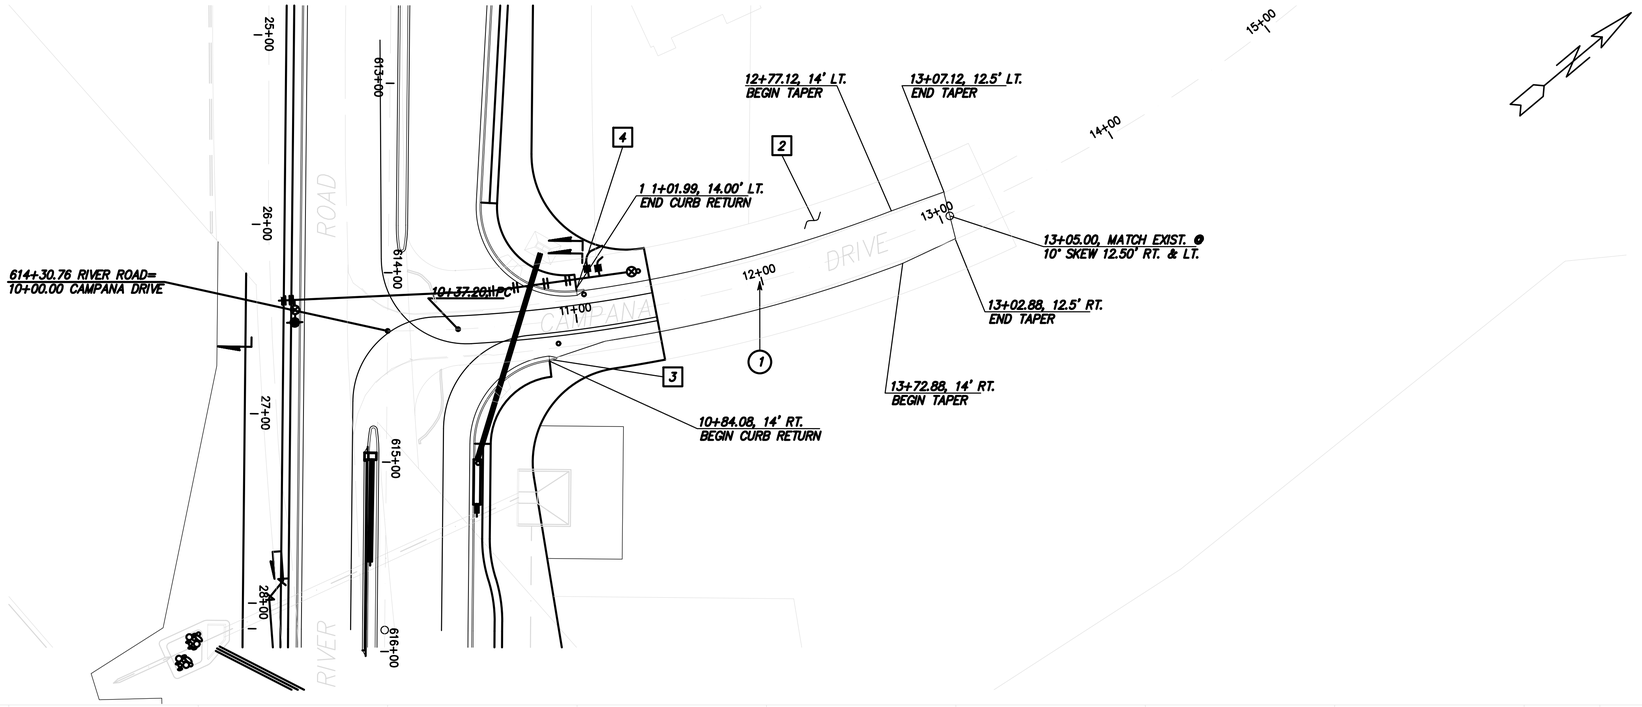

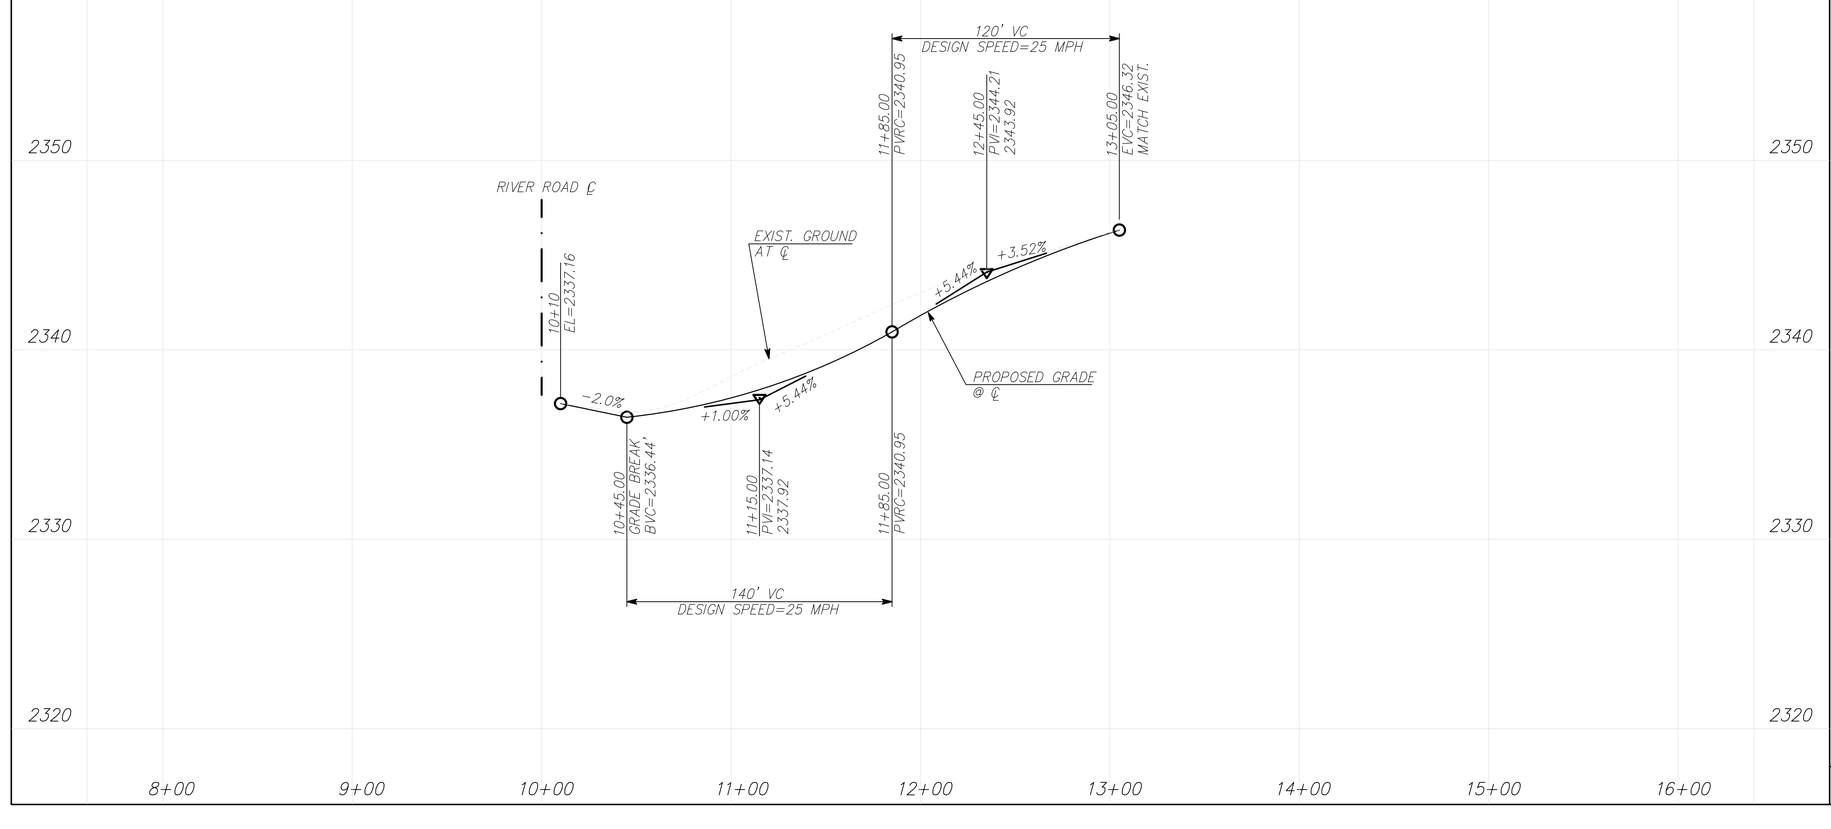

NO.	Δ	R	L	T
1	47°40'18"	757.07'	629.90'	334.47'

1 SEE SHEET "L" FOR LANDSCAPE INFORMATION.

2 10+45.00 TO 13+05.00 CAMPANA DRIVE, INSTALL --- TONS ASPHALTIC CONCRETE MIX NO. 3, --- TONS ASPHALTIC CONCRETE MIX NO. 1, AND --- C.Y. AGGREGATE BASE.

3 10+84.08, 14' RT. INSTALL CURB AND GUTTER TERMINAL SECTION, PC/COT STD. DETAIL 212 MODIFIED. SEE DETAIL --- ON SHEET ---.

4 1 1+01.99, 14' LT. INSTALL CURB AND GUTTER TERMINAL SECTION, PC/COT STD. DETAIL 212 MODIFIED. SEE DETAIL --- ON SHEET ---.

5 10+45.00 TO 13+05.00 CAMPANA DRIVE, REMOVE --- S.Y. OF EXISTING ASPHALTIC CONCRETE.

Ana M. Olivares, P.E., Director

Pima County Department of Transportation

NO.	REVISION DESCRIPTION	DIV./SECT.ENGR. DATE

DESIGNED	DATE
DRAWN	10/08/2018
CHECKED	
PROJ. ENGR.	

100% PLANS NOT FOR CONSTRUCTION

PROJECT NAME
SHEET TITLE

SCALES HORIZ. 1"=
VERT. 1"=

SHEET XX OF XX

Shannon Road – Ina Road to Magee Road – Project No. 4XXXXX