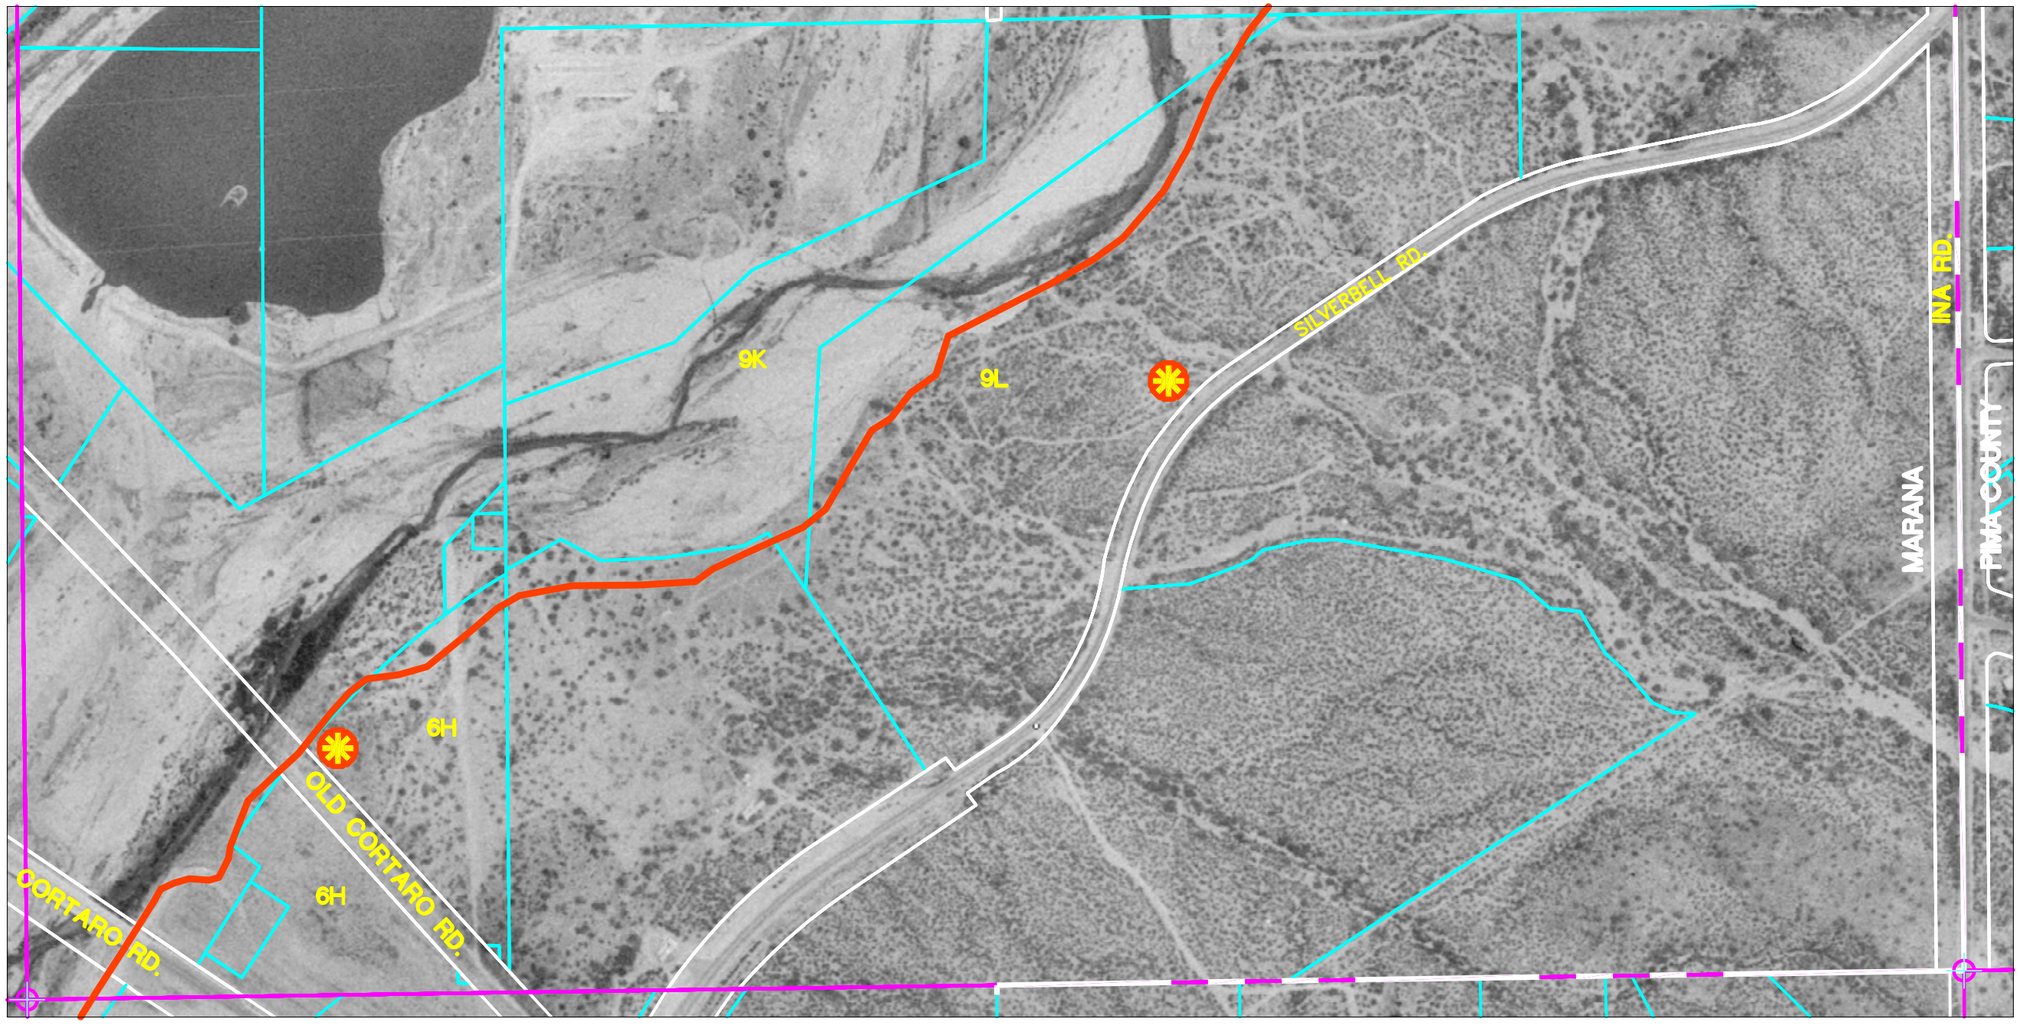


## LEGAL DESCRIPTION: WEST 1/2 SEC. 35, T12S, R12E

## LEGEND

- PROPOSED TRAIL ALIGNMENT
- JURISDICTIONAL BOUNDARIES
- SECTION LINES
- EXISTING TRAIL EASEMENT
- PROPOSED PEDESTRIAN BRIDGE
- HISTORICAL CAMPSITES
- TRAIL ACCESS / STAGING AREA

## PARCEL INFORMATION

| | | |
|---|---|---|
| 6H | 22627006H | Ranch Holdings LLC<br>402 W. Broadway, Suite 1290, San Diego, CA 92101 |
| 9K | 22627009K | Jersey Properties Co. LLC<br>P.O. Box 31748, Tucson, AZ 85751 |
| 9L | 22627009L | Jersey Properties Co. LLC<br>P.O. Box 31748, Tucson, AZ 85751 |

KEYMAP: SEE SHEETS K-1, K-2, K-3, AND K-4.

NORTH

SCALE: 1"= 400'

0 100 200 400


McGann & Associates
Landscape Architects and Planners
6814 North Oracle Road, Suite 210
Tucson, Arizona 85704
Telephone: (520) 297-9540 Fax: (520) 297-9545


PIMA COUNTY NATURAL RESOURCES, PARKS AND RECREATION DEPARTMENT
CULTURAL RESOURCES OFFICE, PIMA COUNTY ADMINISTRATOR'S OFFICE

# JUAN BAUTISTA DE ANZA NATIONAL HISTORIC TRAIL MASTER PLAN

MARANA REACH - CORTARO SEGMENT
WEST 1/2 SEC. 35, T12S, R12E

SHEET NO:

MAP 71



00504-10_15