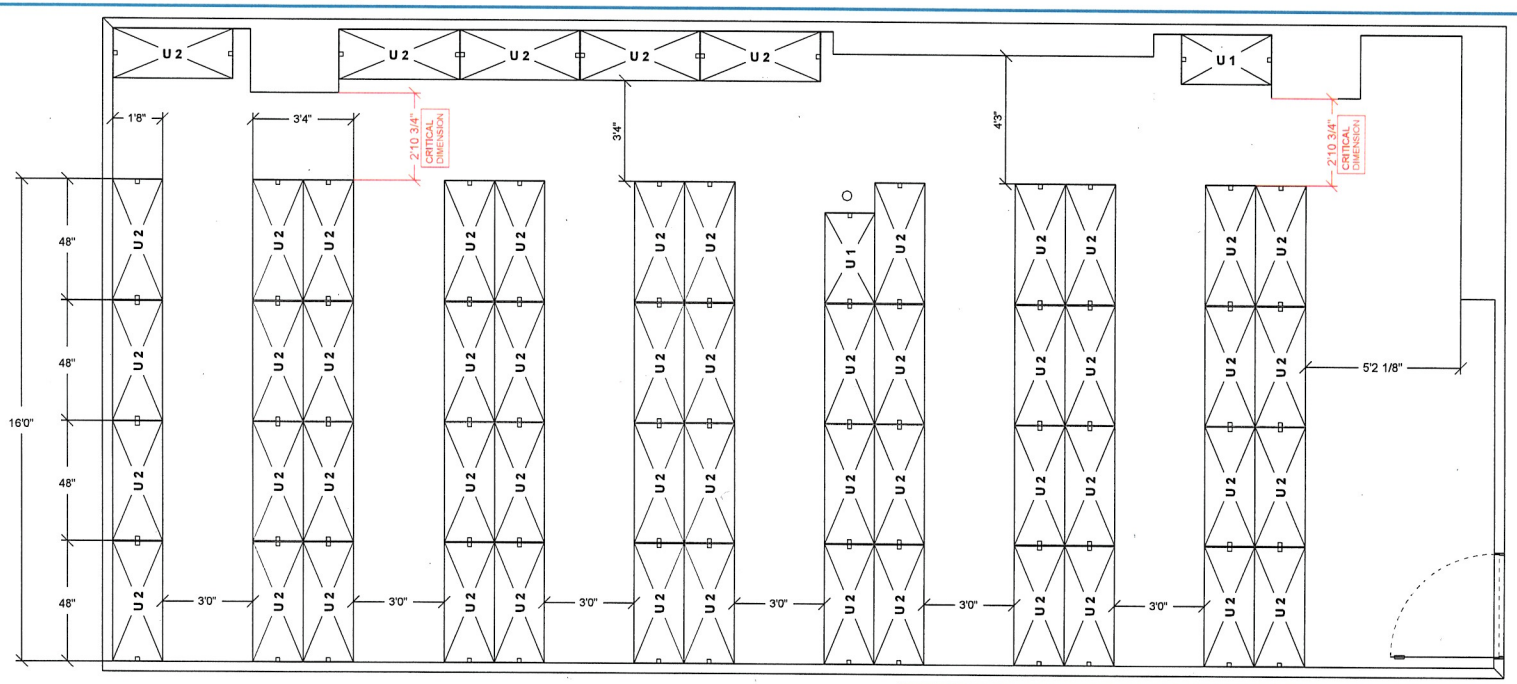

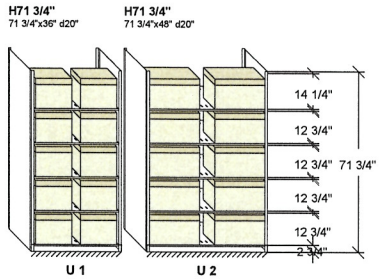

STATIC SHELVING ELEVATION
CLEAR OPENINGS

TOTAL BOX CAPACITY PER SIZE:
20W x 10D x 12H = 1140 Boxes
14-1/2W x 8-3/4D x 12H = 1720 Boxes
11-1/4W x 8-3/4D x 12H = 2300 Boxes

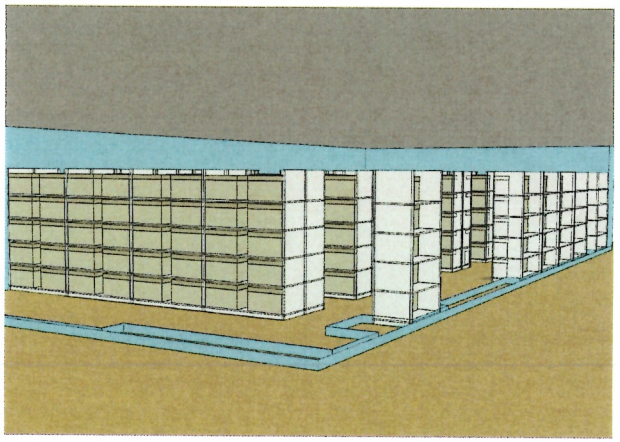

Project Name: Pima County - Ballot Secure Storage			Project #: 100286	APPROVAL This drawing Approved By:
Salesperson: WHITE,MALLORY	Scale 1/4" = 1'	Rev level:	Drawn by: VA	
			Date Printed: 07/10/2015	Dated

Copyright © 2015 Spacesaver Corporation. This material is proprietary and confidential, and the disclosure reproduction by photography, film, blueprint or otherwise or incorporation into any information retrieval system without first receiving written approval from Spacesaver Corporation is expressly prohibited by law.

COPYRIGHT © 2015 SPACESAVER CORPORATION. ALL RIGHTS RESERVED