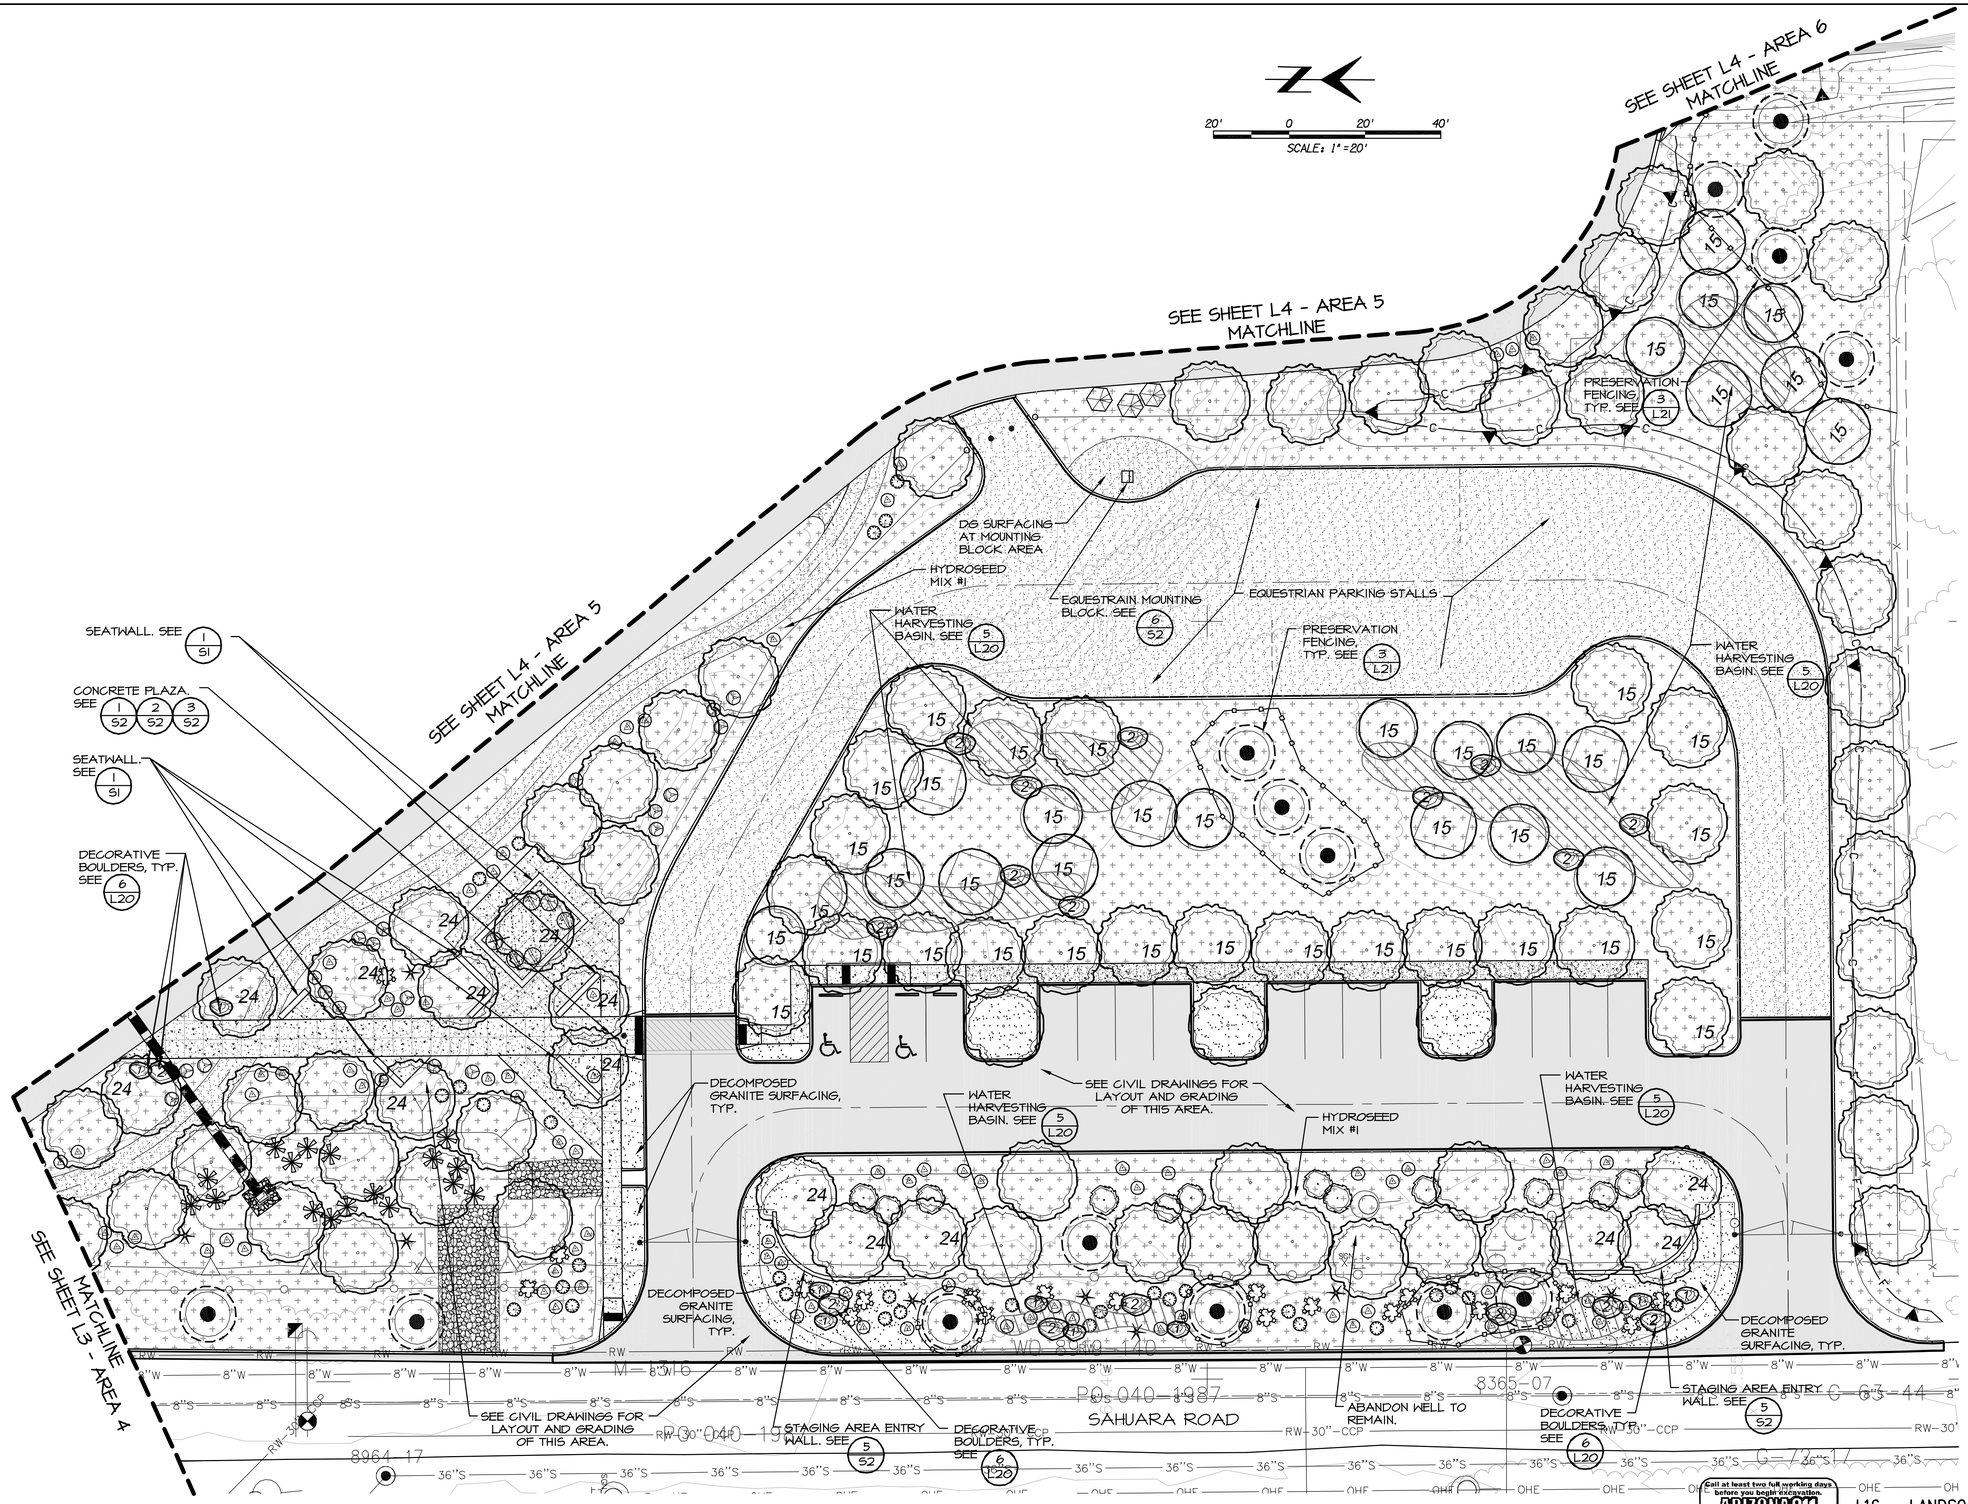

SEE SHEET L19 FOR LANDSCAPE SCHEDULE

LANDSCAPE PLAN - AREA 28

SCALE: 1" = 20'-0"

Call at least two full working days before you begin excavation. ARIZONA 811 Arizona Blue Stake, Inc. Dial 8-1-1 or 1-800-STAKE-IT (782-5348) In Maricopa County: (602) 263-1100

L16 – LANDSCAPE PLAN – AREA 28

SCALES: HORIZ. VERT.

SHEET L16 OF L21

SHEET 68 OF 140

SUZANNE SHIELDS, P.E., DIRECTOR

NO.	REVISION DESCRIPTION	DIV. ENGINEER	DATE
AD#3	ADDENDUM #3: 24" BOX TREES		6/23/2016

		DATE
DESIGNED:	DKM/SRM	05/2016
DRAWN:	SRM/PJB	05/2016
CHECKED:	DKM	05/2016
PROJ. ENG.:	DKM/SRM	05/2016

REGISTERED LANDSCAPE ARCHITECT CERTIFICATE NO. 48309 SCOTT R. MARTINEZ Date Signed 5/23/2016 ARIZONA, U.S.A. Expires 09/30/2014

PIMA COUNTY W.O. 5PWFLT

McGann & Associates
Landscape Architects and Planners
6814 North Oracle Road, Suite 210
Tucson, Arizona 85704
Telephone: (520) 297-9540 Fax: (520) 297-9545

PIMA COUNTY REGIONAL FLOOD CONTROL DISTRICT

LANDSCAPE PLAN FOR PANTANO WASH BANK PROTECTION AND RIVER PARK – PHASE 3

G:\Projects\12-960-Pantano Wash River Park\Drawings\Incoming_Record\5-6-15\PC Border_1.dwg Model Last Saved: Wed, 06 May 2015 By: Smartinez Plotted: ----