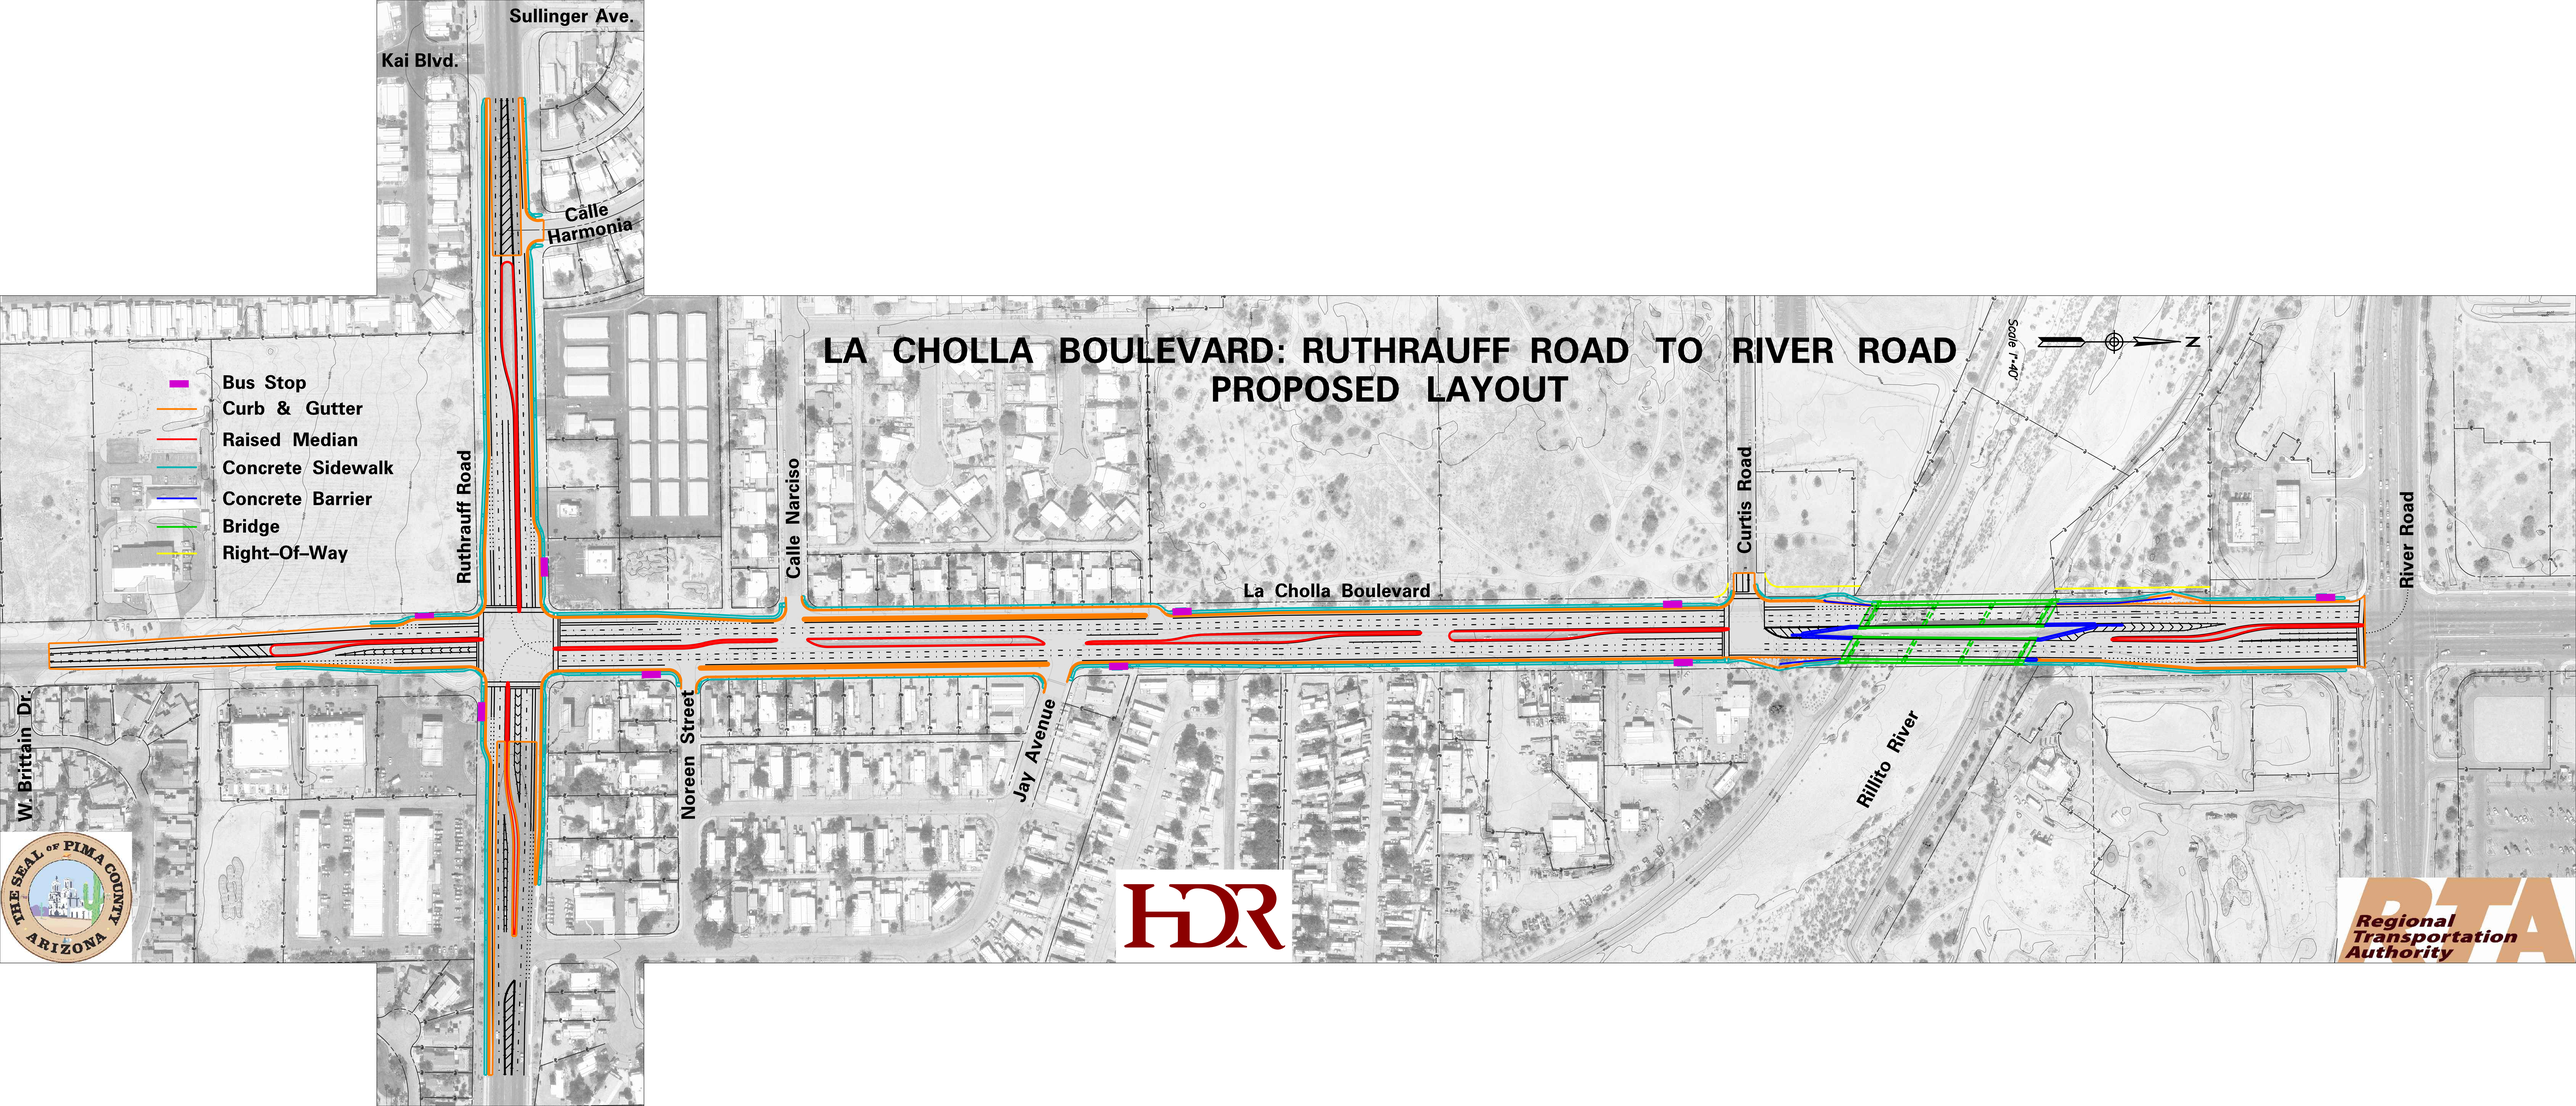LA CHOLLA BOULEVARD: RUTHRAUFF ROAD TO RIVER ROAD
PROPOSED LAYOUT