LA CHOLLA BOULEVARD RUTHRAUFF ROAD TO RIVER ROAD

MONITORING SITES, RECEIVER LOCATIONS, AND POTENTIAL BARRIER LOCATIONS

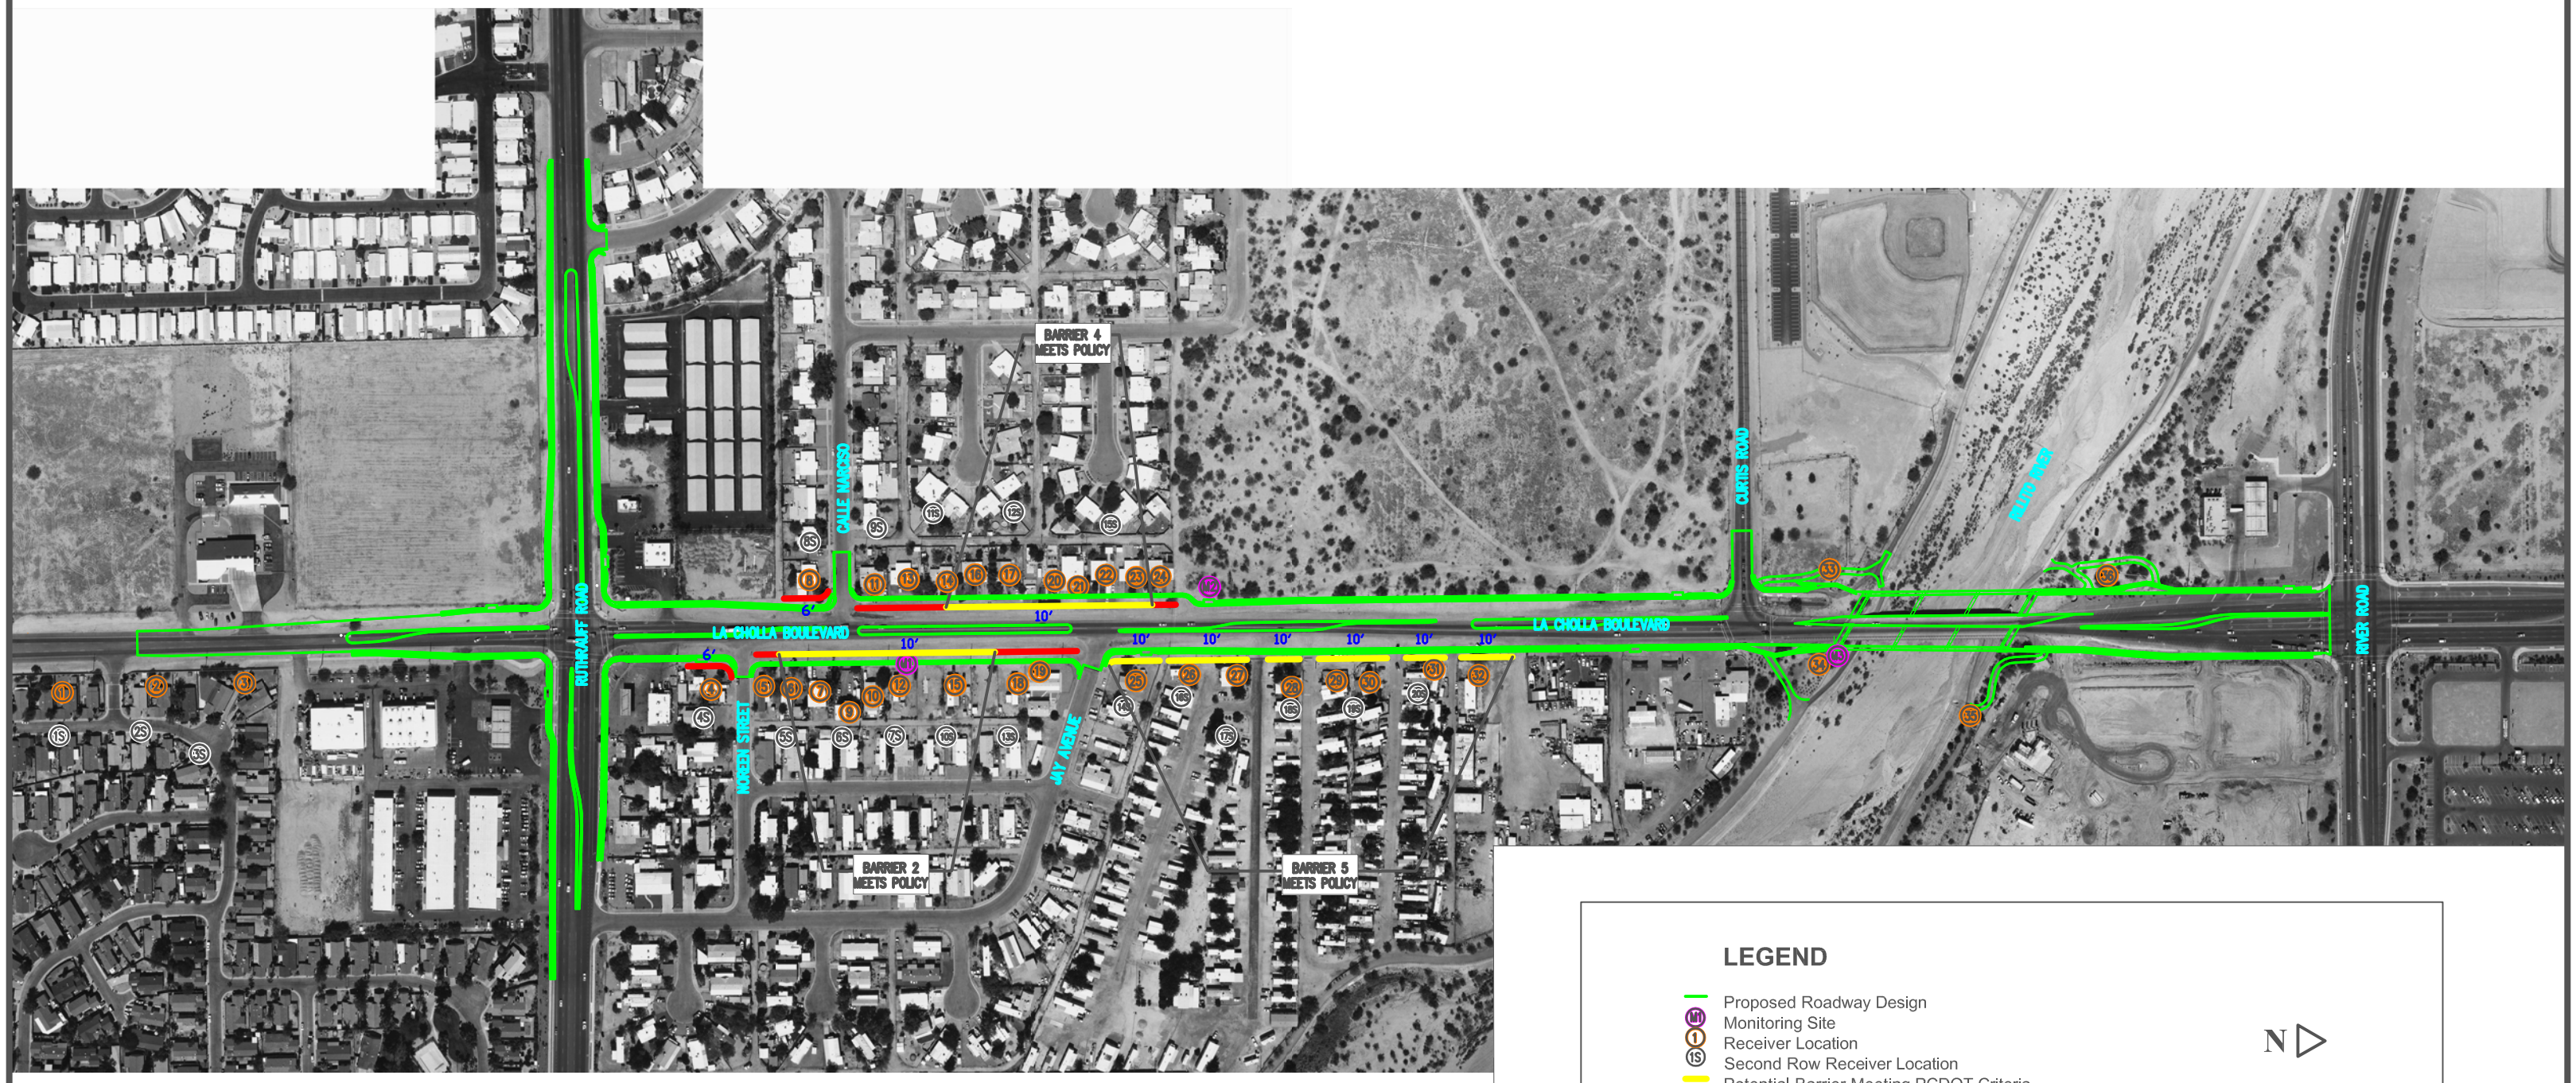

LEGEND

- Proposed Roadway Design
- M1 Monitoring Site
- 1 Receiver Location
- 1S Second Row Receiver Location
- Potential Barrier Meeting PCDOT Criteria
- Potential Barrier Not Meeting PCDOT Criteria
- 10' Barrier Height Necessary to Achieve Sound Reduction

N

RTA Regional Transportation Authority

HDR