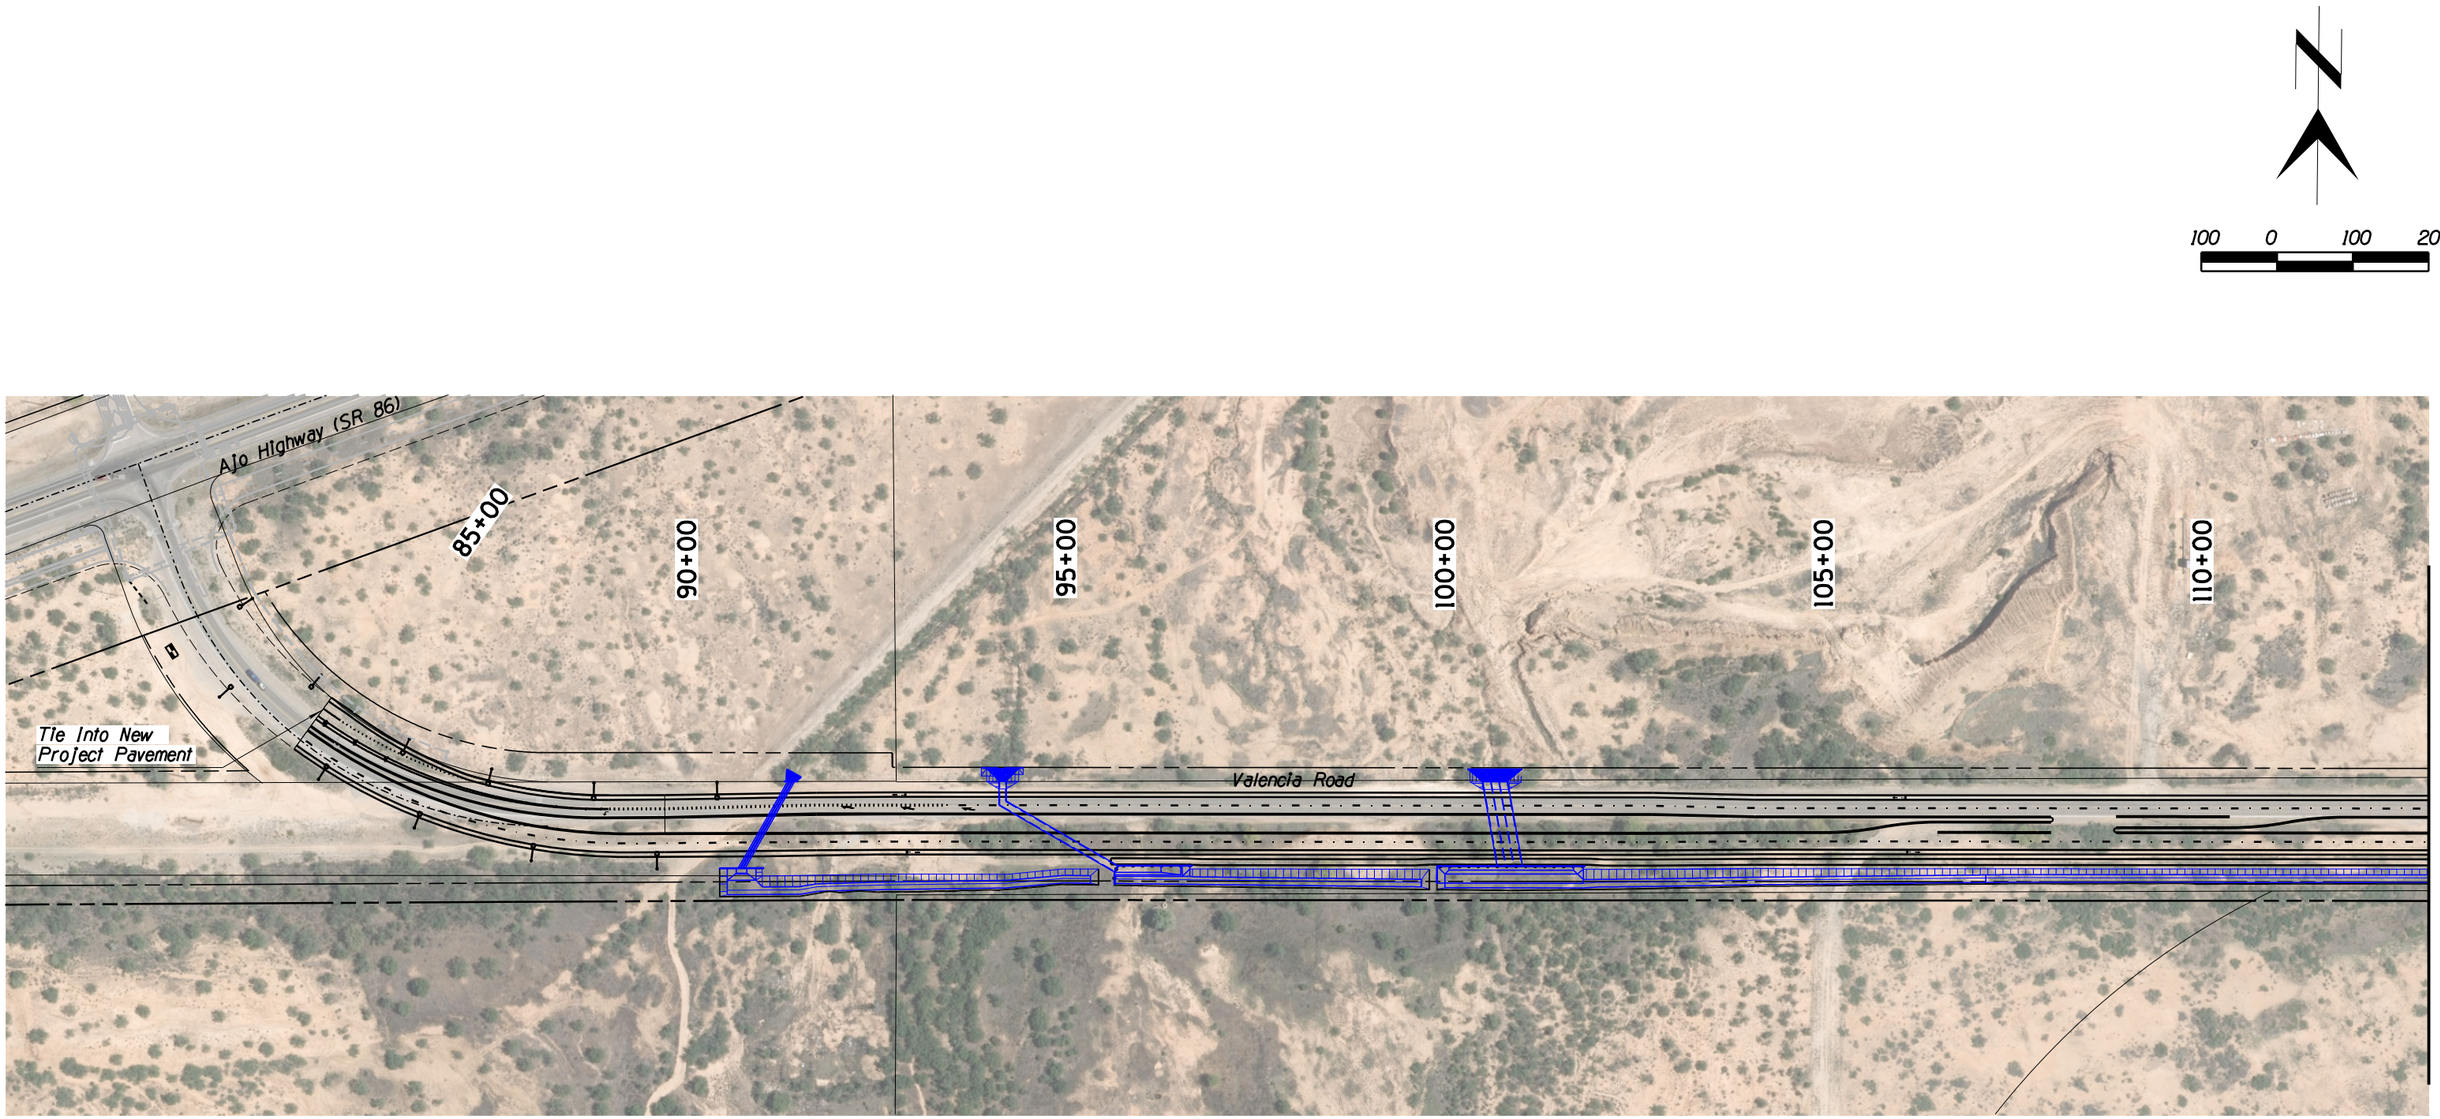

PRELIMINARY EXHIBIT
NOT FOR CONSTRUCTION OR RECORDING

MATCHLINE STA 113+00 SEE SHEET 1

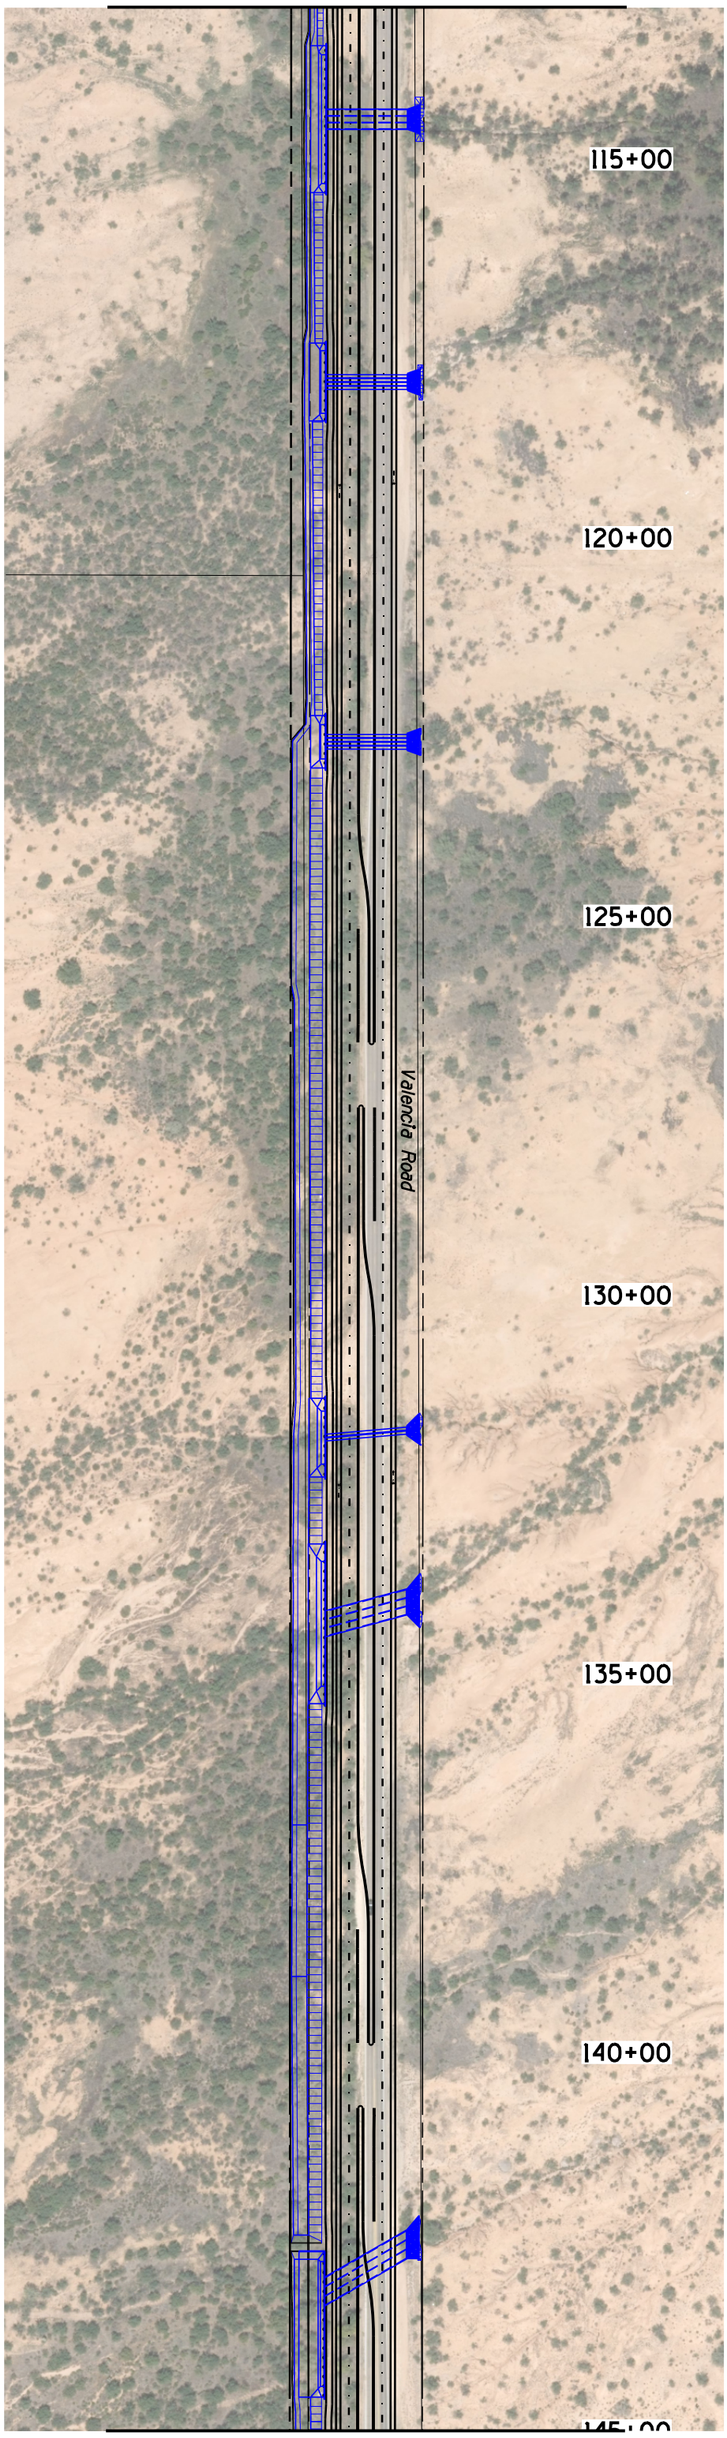

MATCHLINE STA 145+00 SEE SHEET 3

100 0 100 200

PRELIMINARY EXHIBIT
NOT FOR CONSTRUCTION OR RECORDING

MATCHLINE STA 145+00 SEE SHEET 2

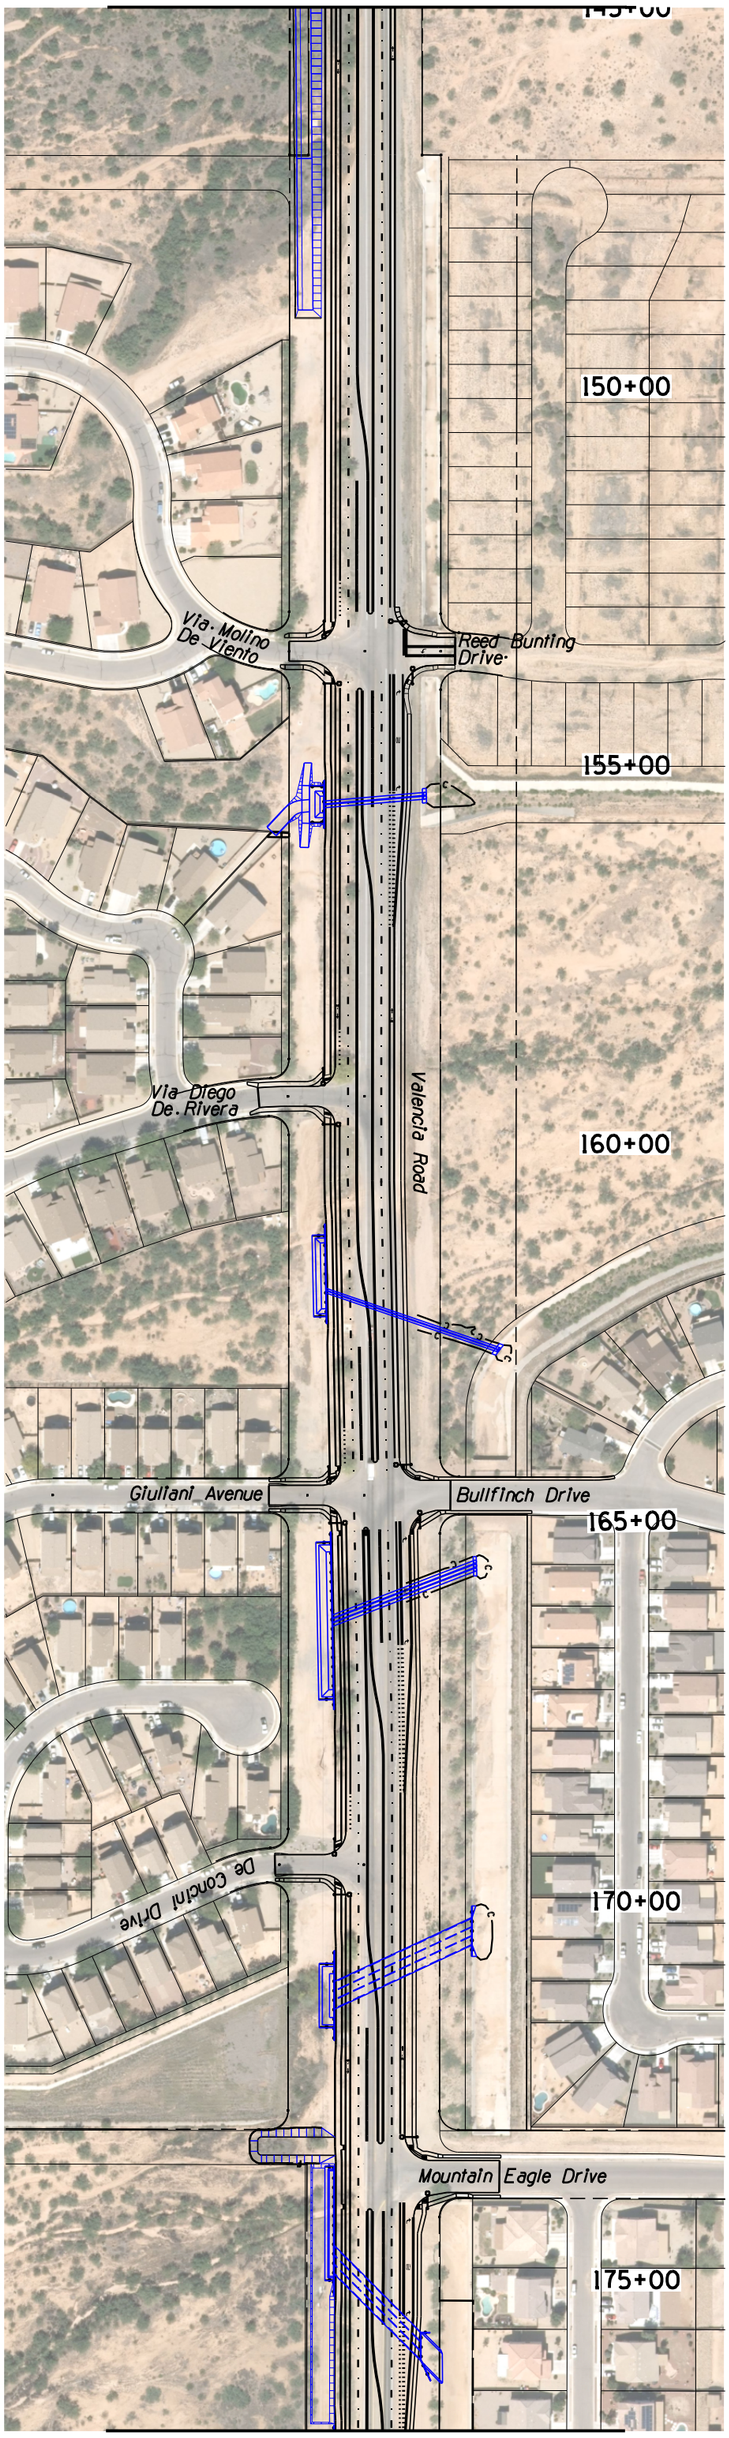

MATCHLINE STA 177+00 SEE SHEET 4

100 0 100 200

PRELIMINARY EXHIBIT
NOT FOR CONSTRUCTION OR RECORDING

100 0 100 200

MATCHLINE STA 177+00 SEE SHEET 3

180+00

185+00

190+00

Eagles Talon Parkway

Valencia Road

195+00

Vahalla Road

200+00

205+00

MATCHLINE STA 209+00 SEE SHEET 5

PRELIMINARY EXHIBIT
NOT FOR CONSTRUCTION OR RECORDING

100 0 100 200

MATCHLINE STA 209+00 SEE SHEET 4

210+00
215+00
Iberia Avenue
220+00
225+00
BLOCK "1"
230+00
235+00
240+00
Tie Into Previous Project Pavement
Tie Into Previous Project Striping
Valencia Road
Victor Drive
Star Ridge Place
Star Diamond

PRELIMINARY EXHIBIT
NOT FOR CONSTRUCTION OR RECORDING

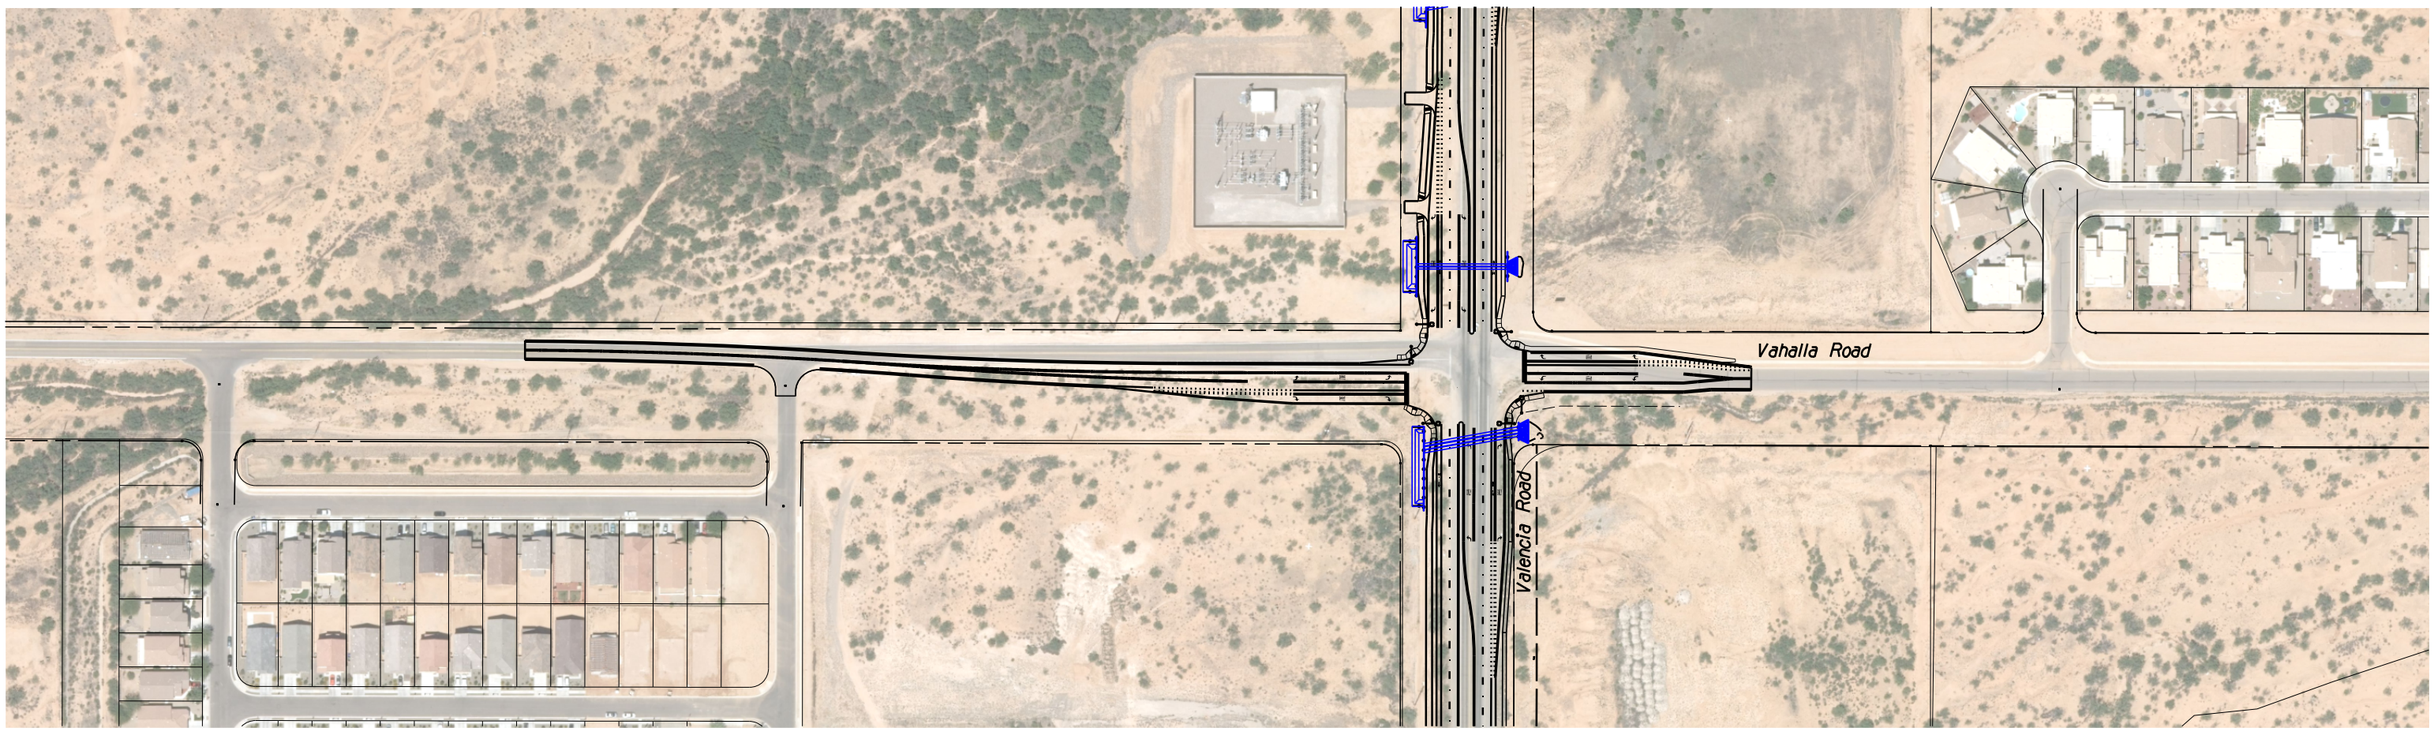

PRELIMINARY EXHIBIT
NOT FOR CONSTRUCTION OR RECORDING