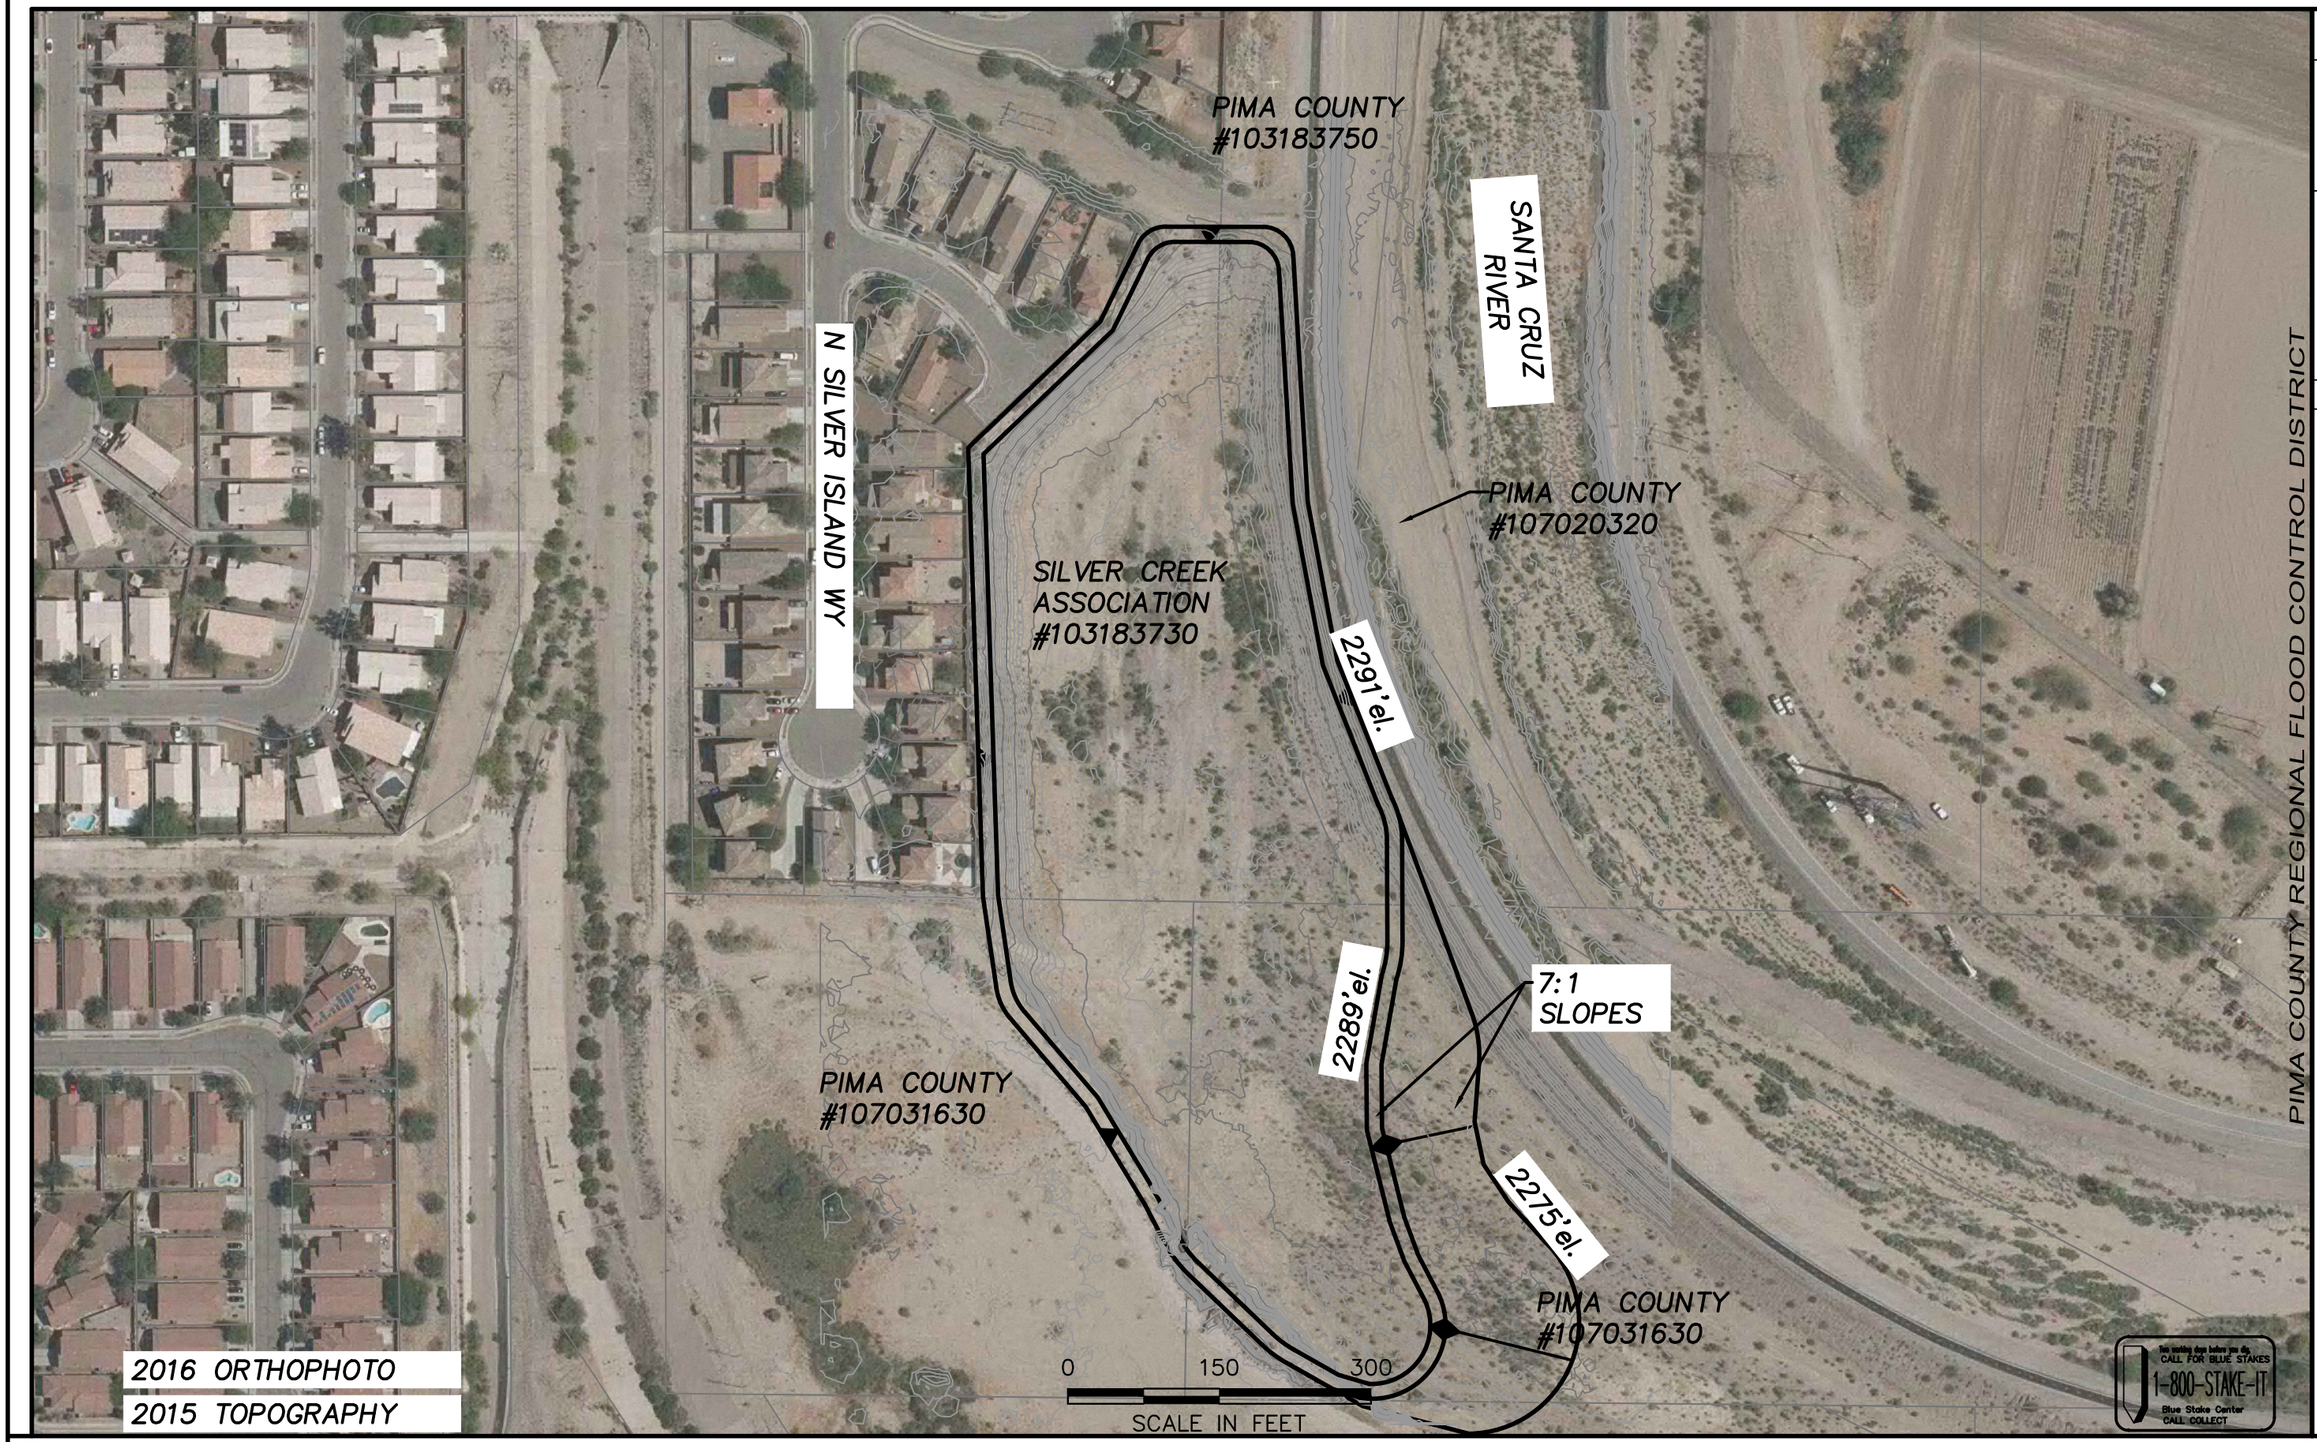

PIMA COUNTY REGIONAL FLOOD CONTROL DISTRICT

NO.	REVISION DESCRIPTION	DIV/SECT.ENGR.	DATE

	DATE
DESIGNED	
DRAWN	
CHECKED	
PROJ ENGR	

SILVER CREEK DEPOSIT SITE

FILL PLAN

DO#