PIMA COUNTY, ARIZONA

CORTARO FARMS ROAD
CAMINO DE OESTE TO THORNYDALE ROAD

PCDOT W.O. No. 4CFCOT

ROADWAY CROSS SECTIONS

APRIL 2017

CROSS SECTIONS
FOR INFORMATION ONLY
NOT FOR CONSTRUCTION

0 20 40 80
1 inch = 40 ft.

Call at least two full working days before you begin excavation.
ARIZONA 811
Arizona Blue Stake, Inc.
Dial 8-1-1 or 1-800-STAKE-IT (782-5348)
In Maricopa County: (602) 263-1100

SCALES:	HORIZ. 1"=40'
	VERT. 1"=4'

SHEET XS1 OF23 PAGE OF

PRISCILLA CORNELIO, P.E., DIRECTOR

NO.	REVISION DESCRIPTION	DIV. ENGINEER	DATE

		DATE
DESIGNED:	BAB	01-17
DRAWN:	BAB	01-17
CHECKED:	SS	04-17
ENGR.	BAB	04-17

Not In Contract Documents
For Information Purposes Only
Not For Recording

PSOMAS
800 E. Wetmore Road, Suite 110
Tucson, AZ 85719
(520) 292-2300 (520) 292-1290 fax
www.psomas.com

PIMA COUNTY DEPARTMENT OF TRANSPORTATION

CROSS SECTIONS FOR
CORTARO FARMS ROAD

PCDOT W.O. No. 4CFCOT

ccccc SYSTIME ccccc ccccc DGN c SPECIFICATION ccccc

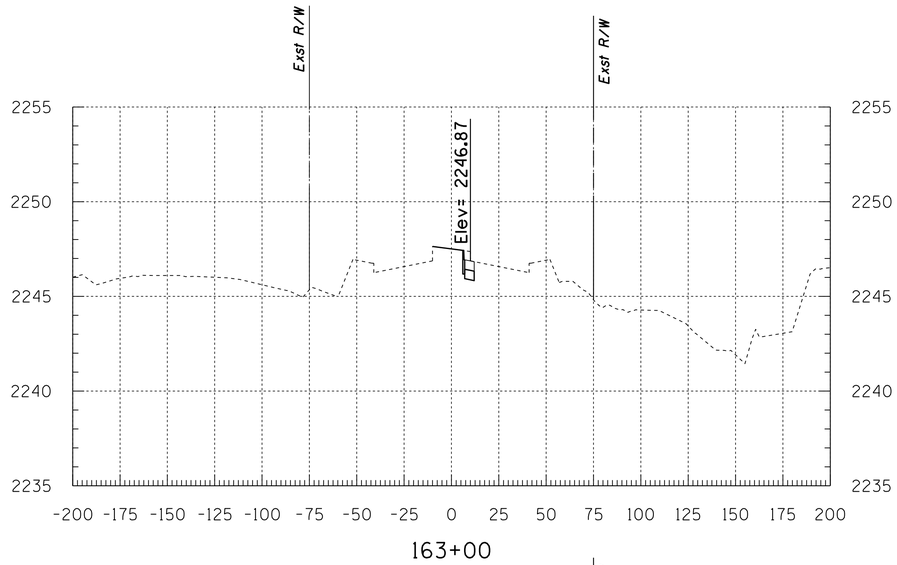

163+00

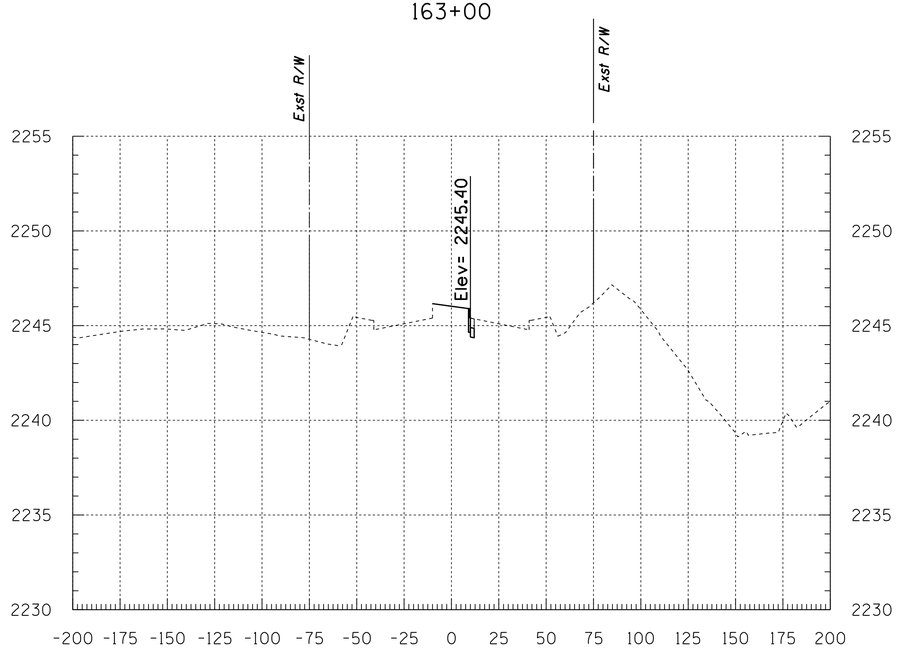

162+59

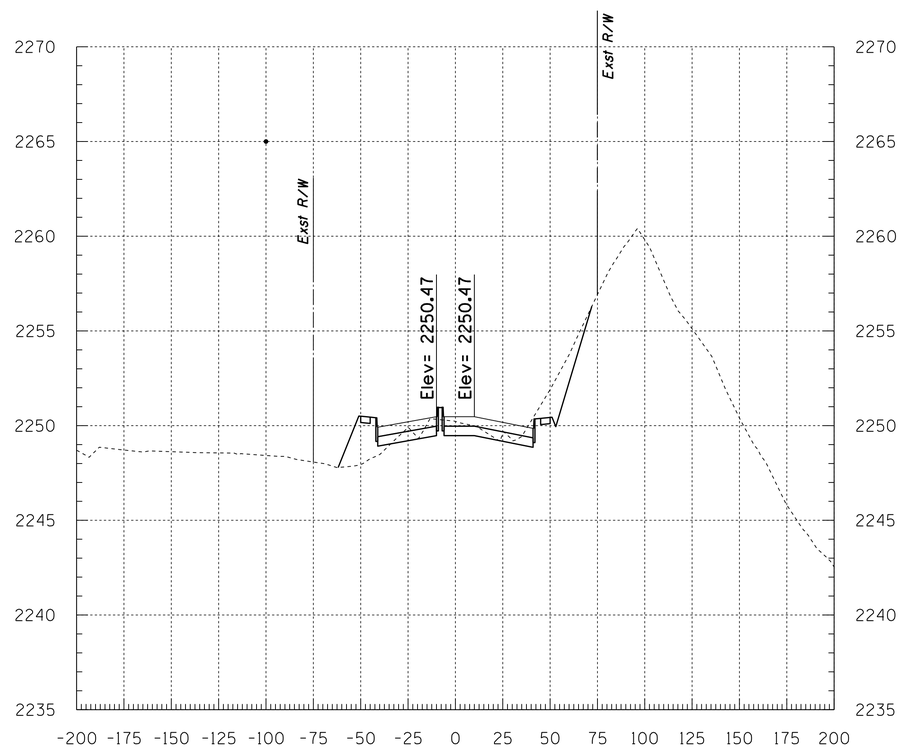

164+00

CROSS SECTIONS FOR INFORMATION ONLY AND NOT FOR CONSTRUCTION

0 20 40 80
1 inch = 40 ft.

Call at least two full working days before you begin excavation. ARIZONA 811 Arizona Blue Stake, Inc. Dial 8-1-1 or 1-800-STAKE IT (782-5348) In Maricopa County: (602) 263-1100

CORTARO FARMS ROAD

Sta 162+59 to Sta 164+00

SCALES: HORIZ. 1"=40' VERT. 1"=4'

SHEET XS2 OF23 PAGE OF

PRISCILLA CORNELIO, P.E., DIRECTOR

NO.	REVISION DESCRIPTION	DIV. ENGINEER	DATE

		DATE
DESIGNED:	BAB	01-17
DRAWN:	BAB	01-17
CHECKED:	SS	04-17
ENGR.	BAB	04-17

Not In Contract Documents For Information Purposes Only Not For Recording

PSOMAS
800 E. Wetmore Road, Suite 110
Tucson, AZ 85719
(520) 292-2300 (520) 292-1290 fax
www.psomas.com

PIMA COUNTY DEPARTMENT OF TRANSPORTATION

CROSS SECTIONS FOR CORTARO FARMS ROAD

PCDOT W.O. No. 4CFCOT

ccccSYSTIMEccccc ccccDGNcSPECIFICATIONcccccc

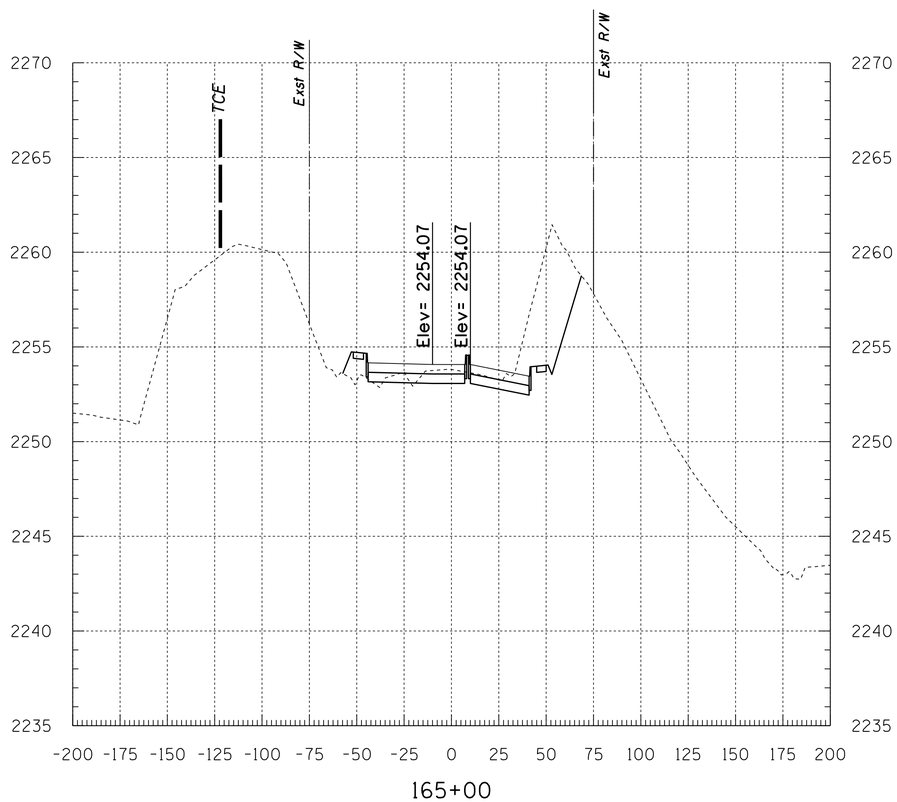

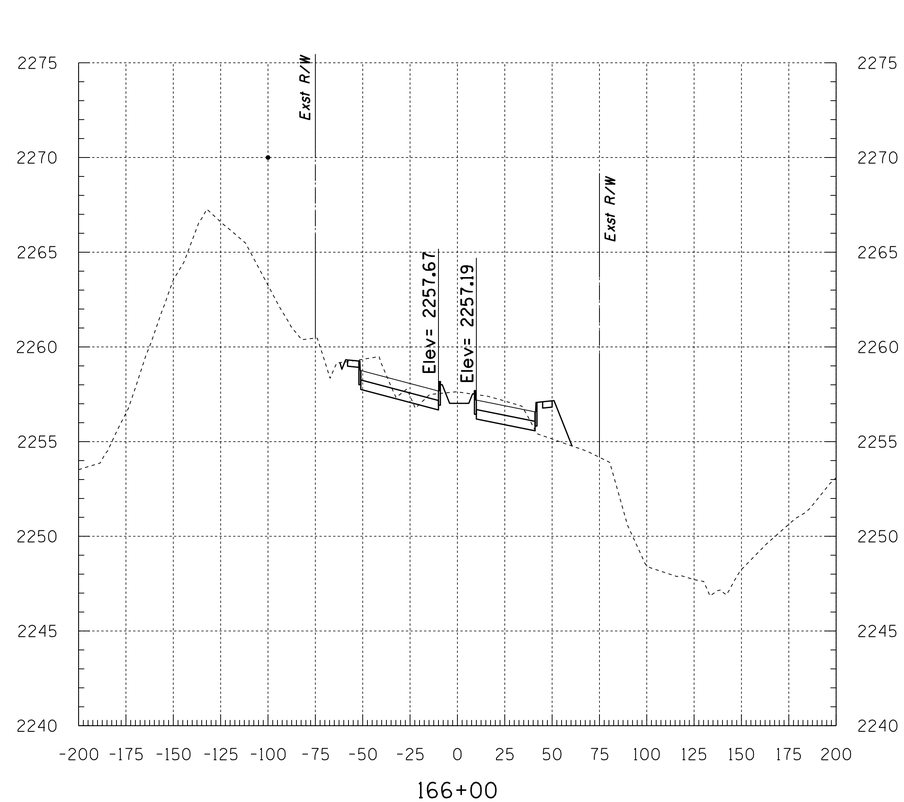

CROSS SECTIONS FOR INFORMATION ONLY AND NOT FOR CONSTRUCTION

0 20 40 80
1 inch = 40 ft.

Call at least two full working days before you begin excavation
ARIZONA 811
Arizona Blue Stake, Inc.
Dial 8-1-1 or 1-800-STAKE-IT (782-5348)
In Maricopa County (602) 263-1100

CORTARO FARMS ROAD

Sta 165+00 to Sta 166+00

SCALES: HORIZ. 1"=40' VERT. 1"=4'

SHEET XS3 OF23 PAGE OF

PRISCILLA CORNELIO, P.E., DIRECTOR

PIMA COUNTY DEPARTMENT OF TRANSPORTATION

CROSS SECTIONS FOR CORTARO FARMS ROAD

PCDOT W.O. No. 4CFCOT

PSOMAS
800 E. Wetmore Road, Suite 110
Tucson, AZ 85719
(520) 292-2300 (520) 292-1290 fax
www.psomas.com

Not In Contract Documents
For Information Purposes Only
Not For Recording

NO.	REVISION DESCRIPTION	DIV. ENGINEER	DATE

		DATE
DESIGNED:	BAB	01-17
DRAWN:	BAB	01-17
CHECKED:	SS	04-17
ENGR.	BAB	04-17

ccccccSYSTIMEccccc cccccDGNcSPECIFICATIONcccccc

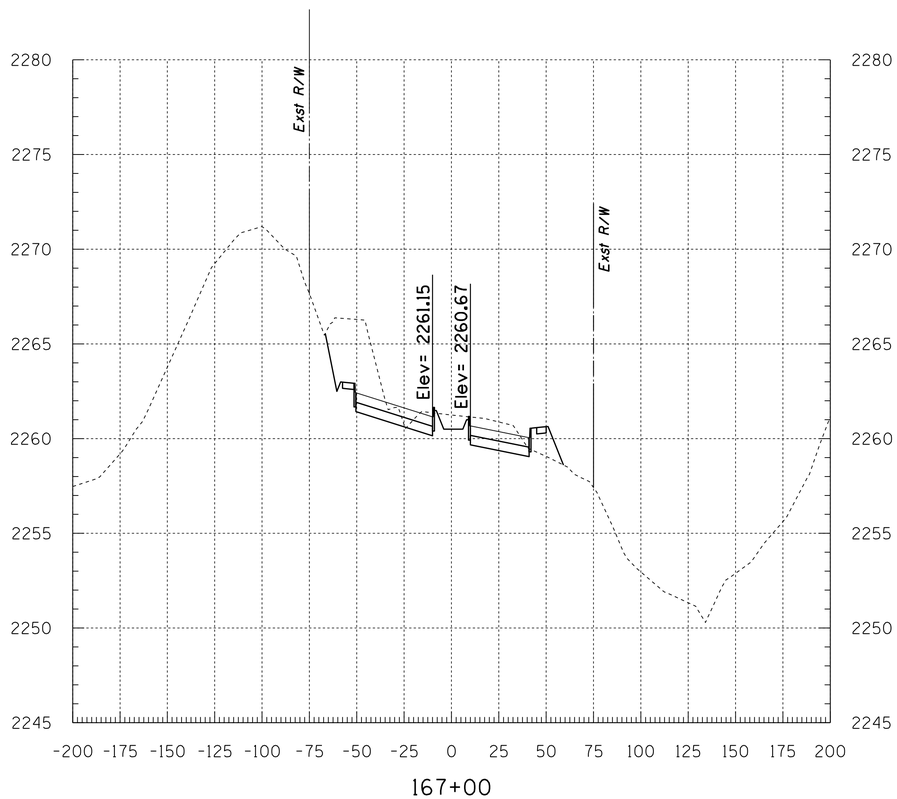

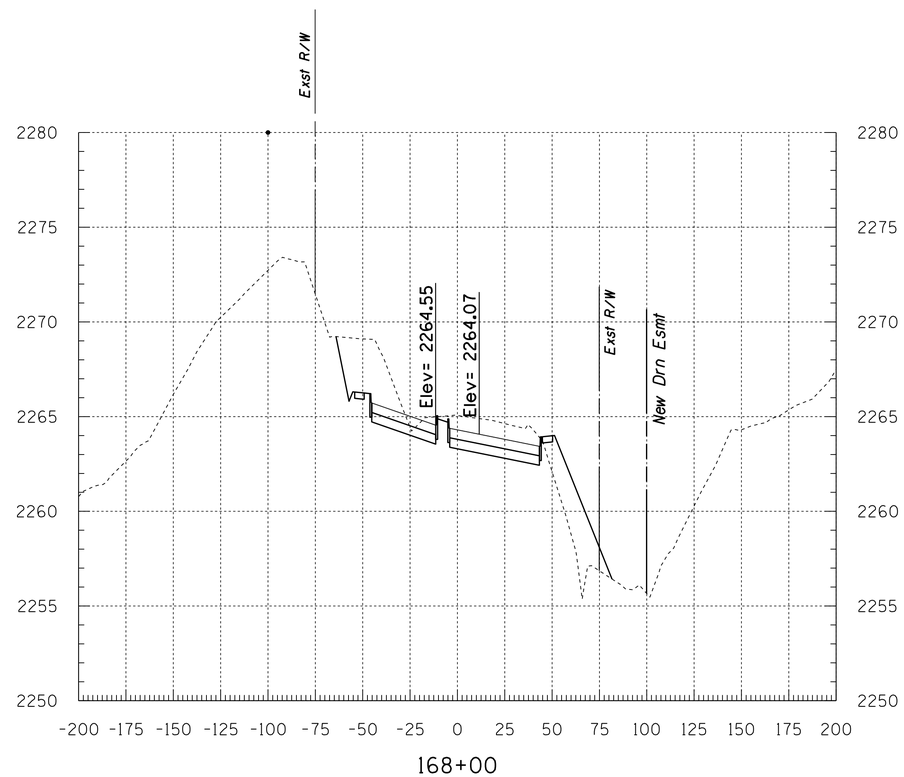

CROSS SECTIONS FOR INFORMATION ONLY AND NOT FOR CONSTRUCTION

0 20 40 80
1 inch = 40 ft.

Call at least two full working days before you begin excavation
ARIZONA 811
Arizona Blue Stake, Inc.
Dial 8-1-1 or 1-800-STAKE-IT (782-5348)
In Maricopa County: (602) 263-1100

CORTARO FARMS ROAD

Sta 167+00 to Sta 168+00

SCALES:	HORIZ. 1"=40'	SHEET XS4 OF23	PAGE OF
	VERT. 1"=4'		

PRISCILLA CORNELIO, P.E., DIRECTOR

NO.	REVISION DESCRIPTION	DIV. ENGINEER	DATE

		DATE
DESIGNED:	BAB	01-17
DRAWN:	BAB	01-17
CHECKED:	SS	04-17
ENGR.	BAB	04-17

Not In Contract Documents
For Information Purposes Only
Not For Recording

PSOMAS
800 E. Wetmore Road, Suite 110
Tucson, AZ 85719
(520) 292-2300 (520) 292-1290 fax
www.psomas.com

PIMA COUNTY DEPARTMENT OF TRANSPORTATION

CROSS SECTIONS FOR
CORTARO FARMS ROAD

PCDOT W.O. No. 4CFCOT

ccccccSYSTIMEcccccc cccccDGNcSPECIFICATIONcccccc

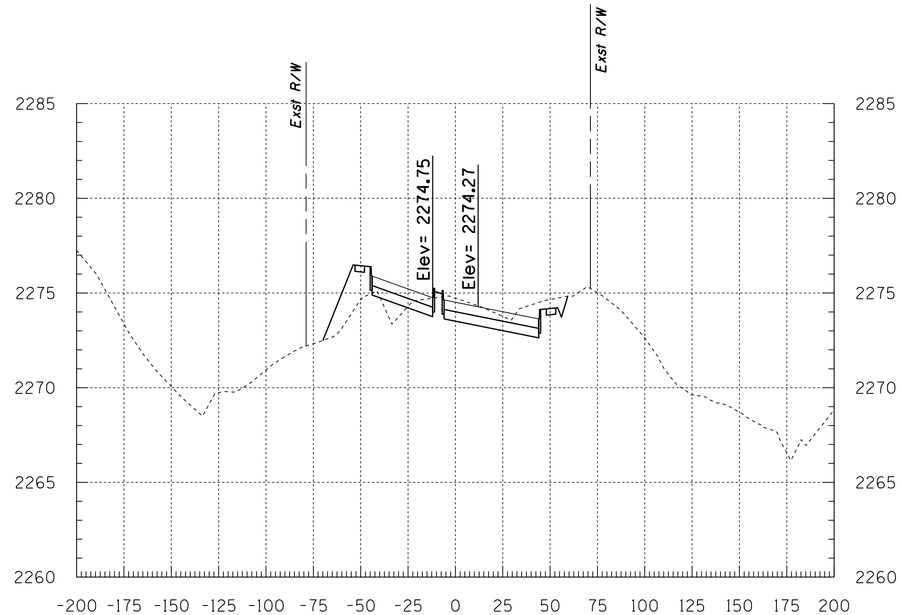

171+00

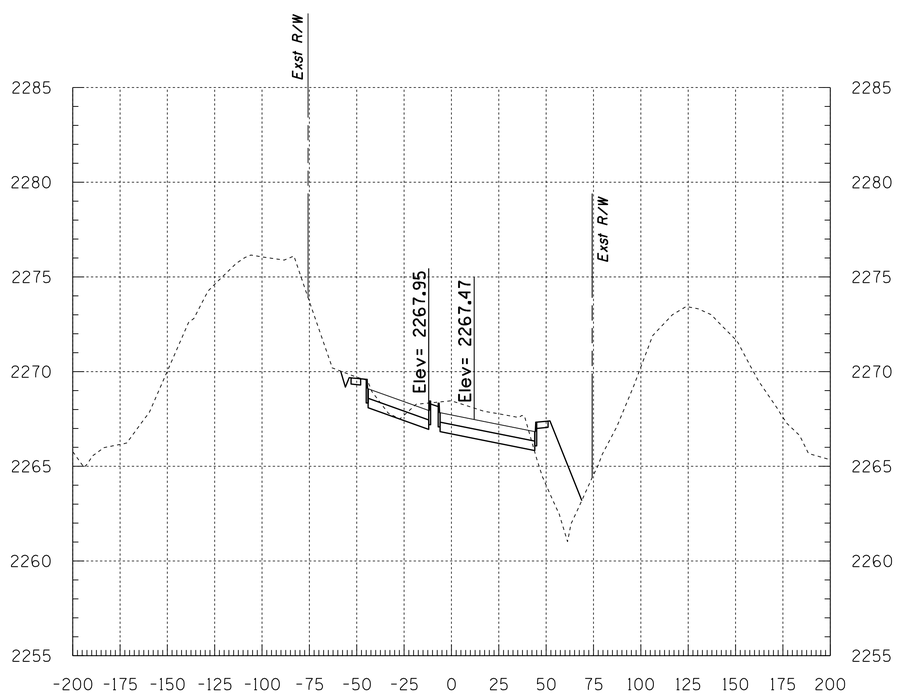

169+00

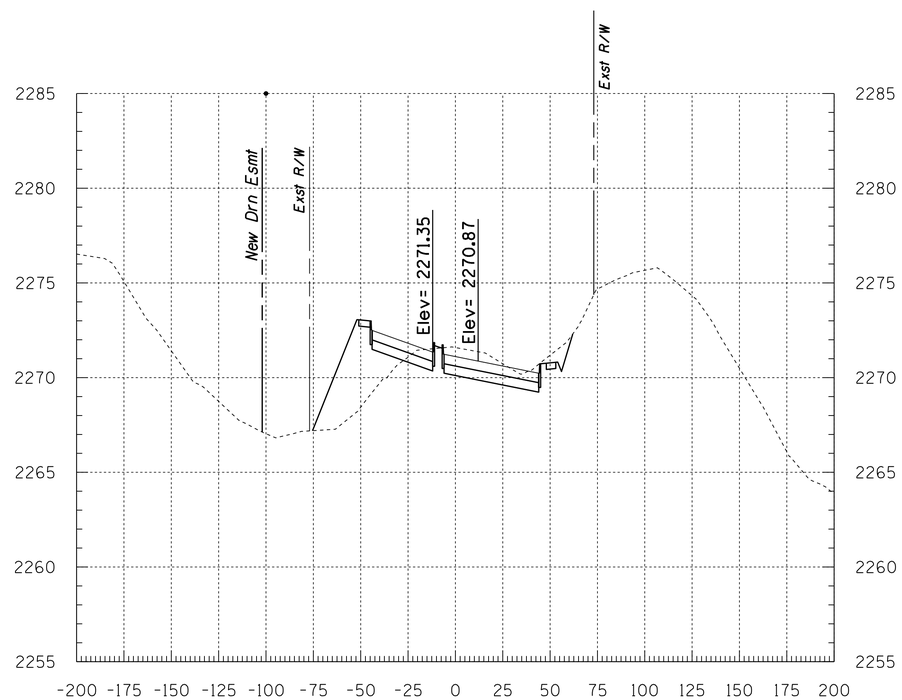

170+00

CROSS SECTIONS FOR INFORMATION ONLY AND NOT FOR CONSTRUCTION

0 20 40 80
1 inch = 40 ft.

Call at least two full working days before you begin excavation. ARIZONA 811 Arizona Blue Stake, Inc. Dial 8-1-1 or 1-800-STAKE-IT (782-5348) In Maricopa County (602) 263-1100

CORTARO FARMS ROAD

Sta 169+00 to Sta 171+00

SCALES:	HORIZ. 1"=40'	SHEET XS5 OF23	PAGE OF
	VERT. 1"=4'		

PRISCILLA CORNELIO, P.E., DIRECTOR

NO.	REVISION DESCRIPTION	DIV. ENGINEER	DATE

		DATE
DESIGNED:	BAB	01-17
DRAWN:	BAB	01-17
CHECKED:	SS	04-17
ENGR.	BAB	04-17

Not In Contract Documents For Information Purposes Only Not For Recording

PSOMAS
800 E. Wetmore Road, Suite 110
Tucson, AZ 85719
(520) 292-2300 (520) 292-1290 fax
www.psomas.com

PIMA COUNTY DEPARTMENT OF TRANSPORTATION

CROSS SECTIONS FOR CORTARO FARMS ROAD

PCDOT W.O. No. 4CFCOT

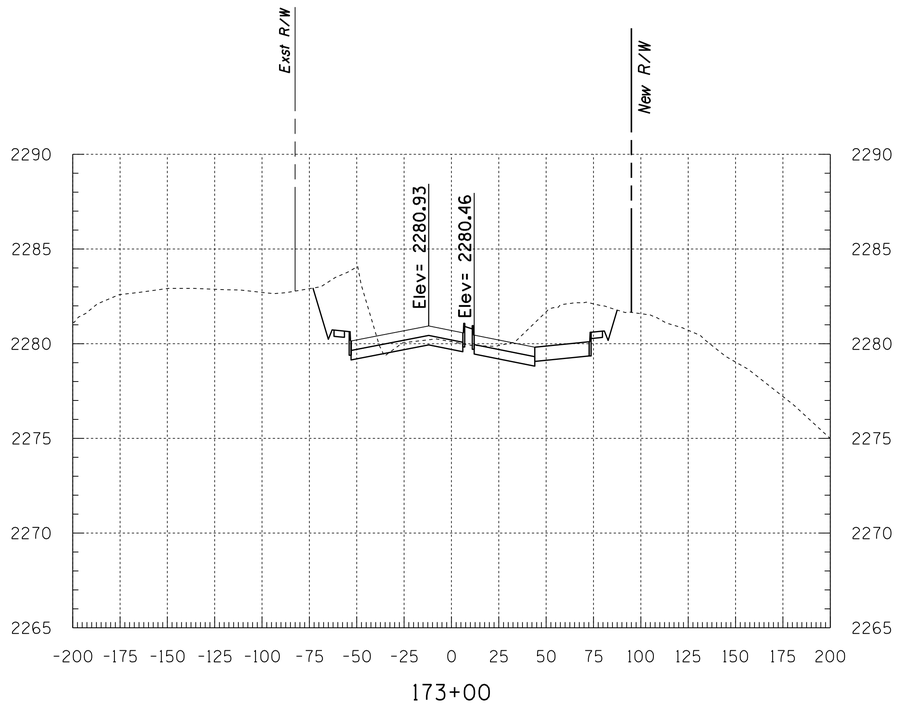

173+00

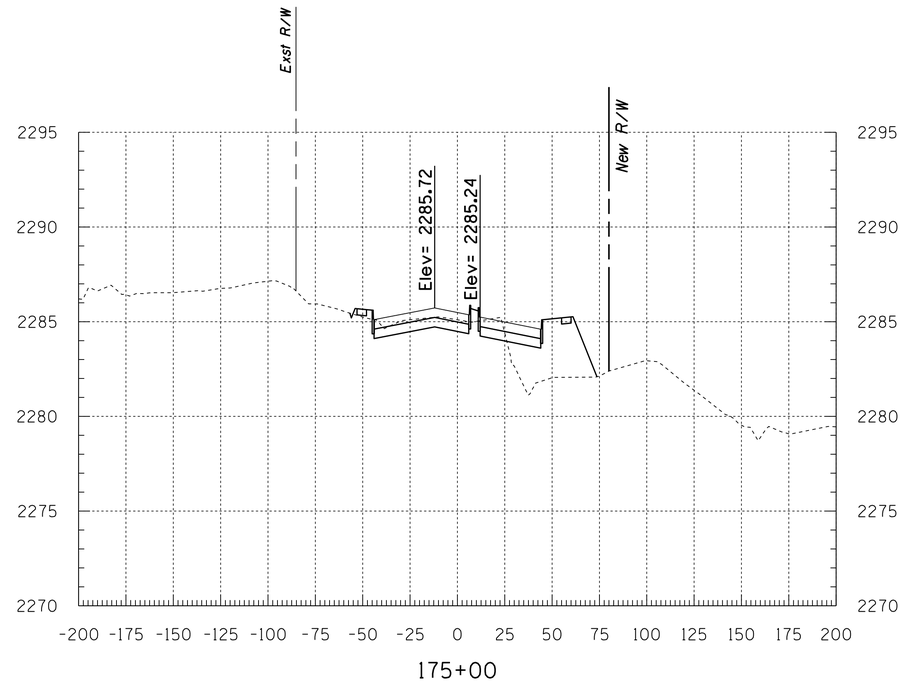

175+00

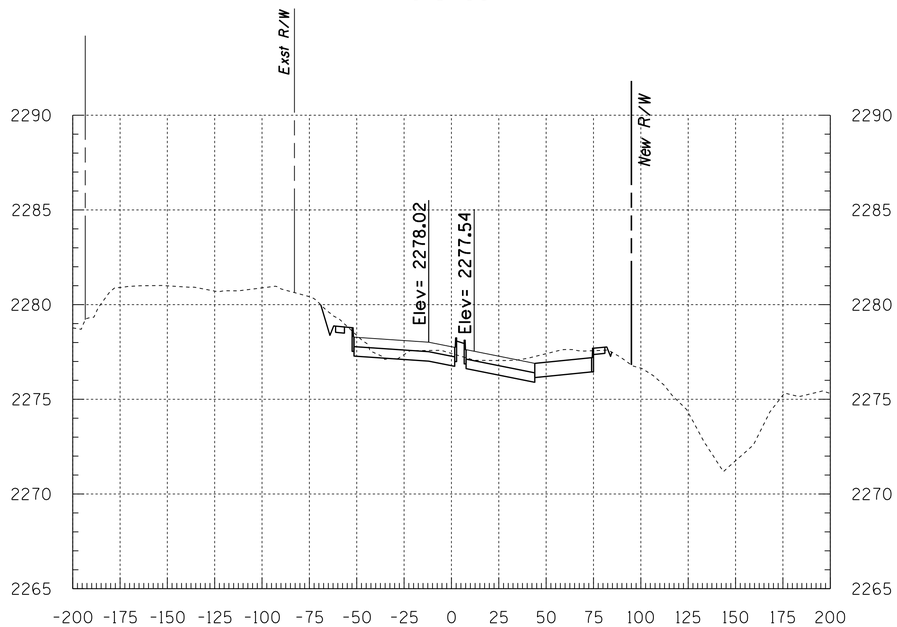

172+00

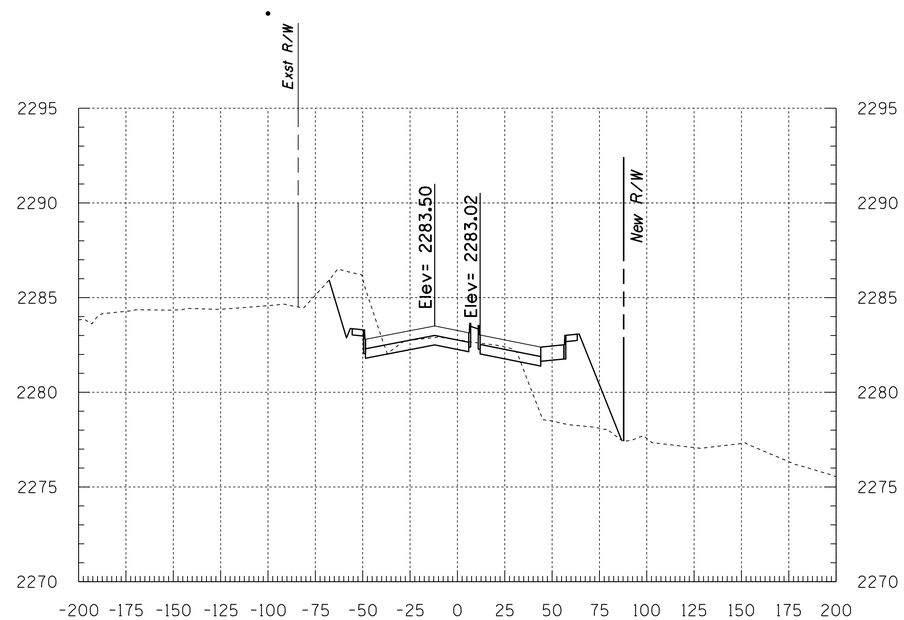

174+00

CROSS SECTIONS FOR INFORMATION ONLY AND NOT FOR CONSTRUCTION

0 20 40 80
1 inch = 40 ft.

Call at least two full working days before you begin excavation.
ARIZONA 811
Blue Stake, Inc.
Dial 8-1-1 or 1-800-STAKE-IT (782-5348)
In Maricopa County: (602) 263-1100

CORTARO FARMS ROAD

Sta 172+00 to Sta 175+00

SCALES: HORIZ. 1"=40' VERT. 1"=4'

SHEET XS6 OF23 PAGE OF

PRISCILLA CORNELIO, P.E., DIRECTOR

NO.	REVISION DESCRIPTION	DIV. ENGINEER	DATE

		DATE
DESIGNED:	BAB	01-17
DRAWN:	BAB	01-17
CHECKED:	SS	04-17
ENGR.	BAB	04-17

Not In Contract Documents For Information Purposes Only Not For Recording

PSOMAS
800 E. Wetmore Road, Suite 110
Tucson, AZ 85719
(520) 292-2300 (520) 292-1290 fax
www.psomas.com

PIMA COUNTY DEPARTMENT OF TRANSPORTATION

CROSS SECTIONS FOR CORTARO FARMS ROAD

PCDOT W.O. No. 4CFCOT

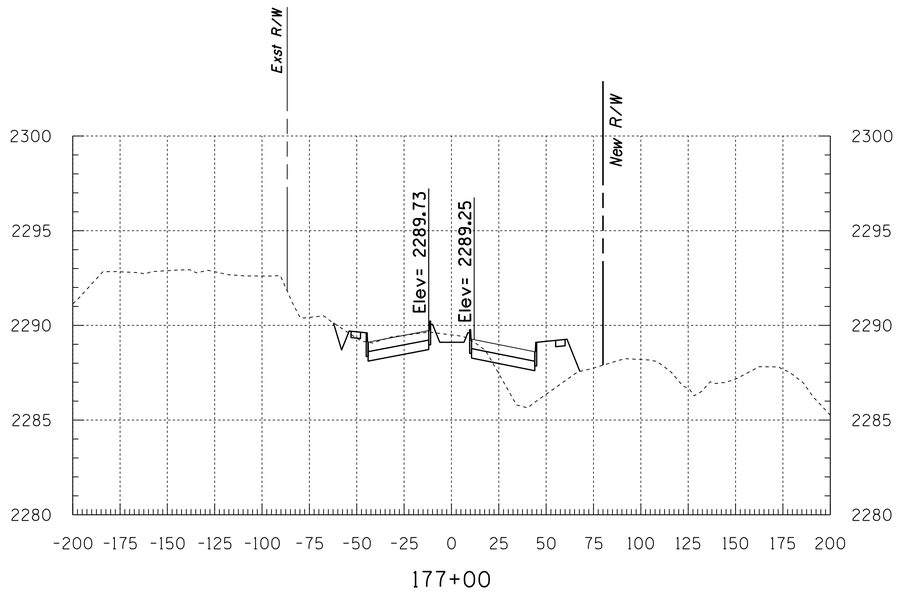

177+00

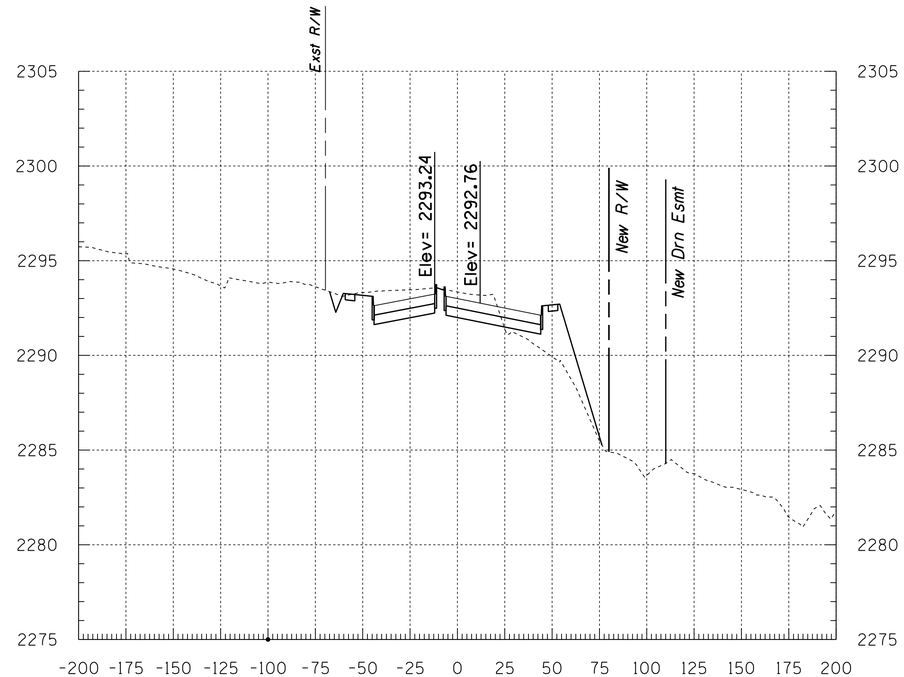

179+00

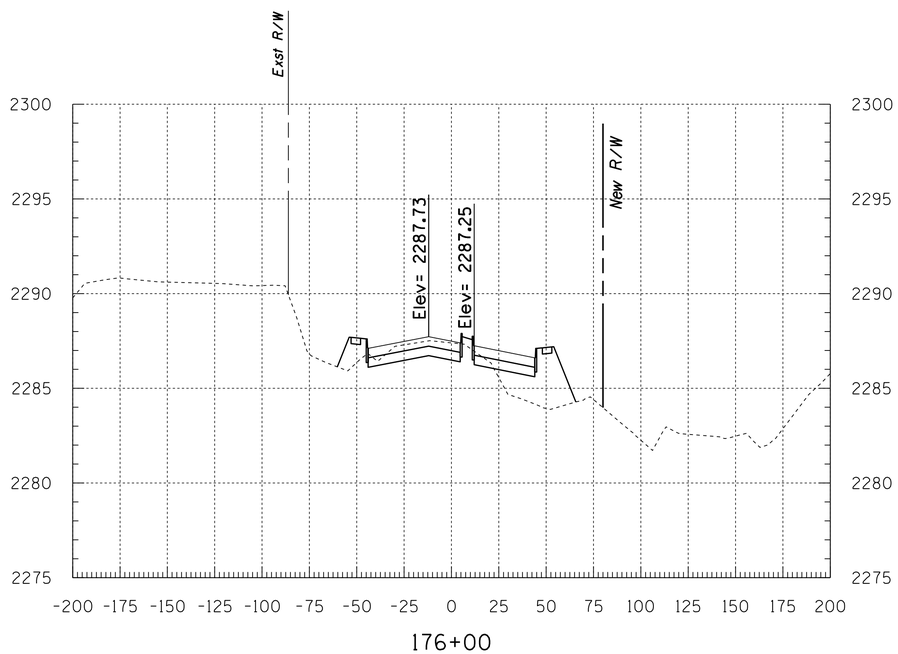

176+00

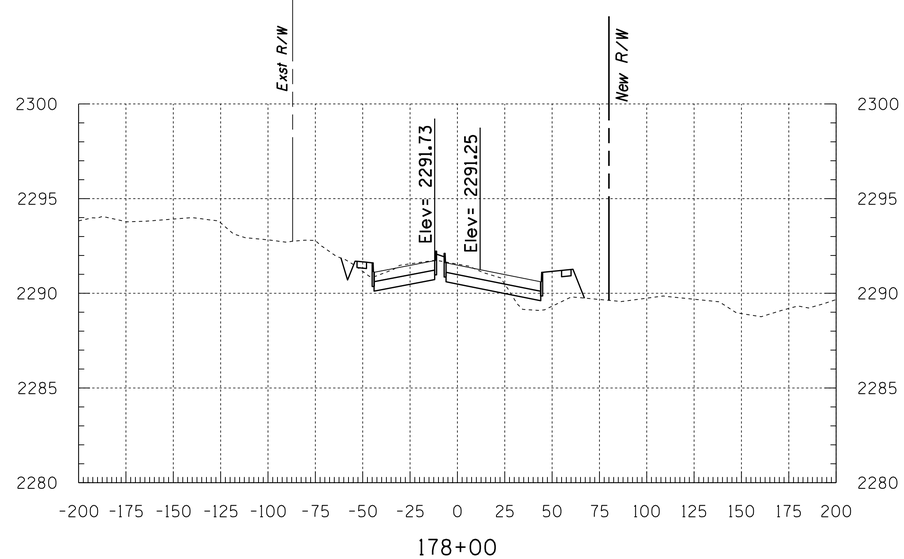

178+00

CROSS SECTIONS FOR INFORMATION ONLY AND NOT FOR CONSTRUCTION

0 20 40 80
1 inch = 40 ft.

Call at least two full working days before you begin excavation. ARIZONA 811 Arizona Blue Stake, Inc. Dial 8-1-1 or 1-800-STAKE-IT (782-5348) In Maricopa County: (602) 263-1100

CORTARO FARMS ROAD

Sta 176+00 to Sta 179+00

SCALES: HORIZ. 1"=40' VERT. 1"=4'

SHEET XS7 OF23 PAGE OF

PIMA COUNTY DEPARTMENT OF TRANSPORTATION

CROSS SECTIONS FOR CORTARO FARMS ROAD

PCDOT W.O. No. 4CFCOT

PSOMAS
800 E. Wetmore Road, Suite 110
Tucson, AZ 85719
(520) 292-2300 (520) 292-1290 fax
www.psomas.com

Not In Contract Documents
For Information Purposes Only
Not For Recording

PRISCILLA CORNELIO, P.E., DIRECTOR

NO.	REVISION DESCRIPTION	DIV. ENGINEER	DATE

		DATE
DESIGNED:	BAB	01-17
DRAWN:	BAB	01-17
CHECKED:	SS	04-17
ENGR.	BAB	04-17

ccccccSYSTIMEcccccc cccccccDGNcSPECIFICATIONcccccc

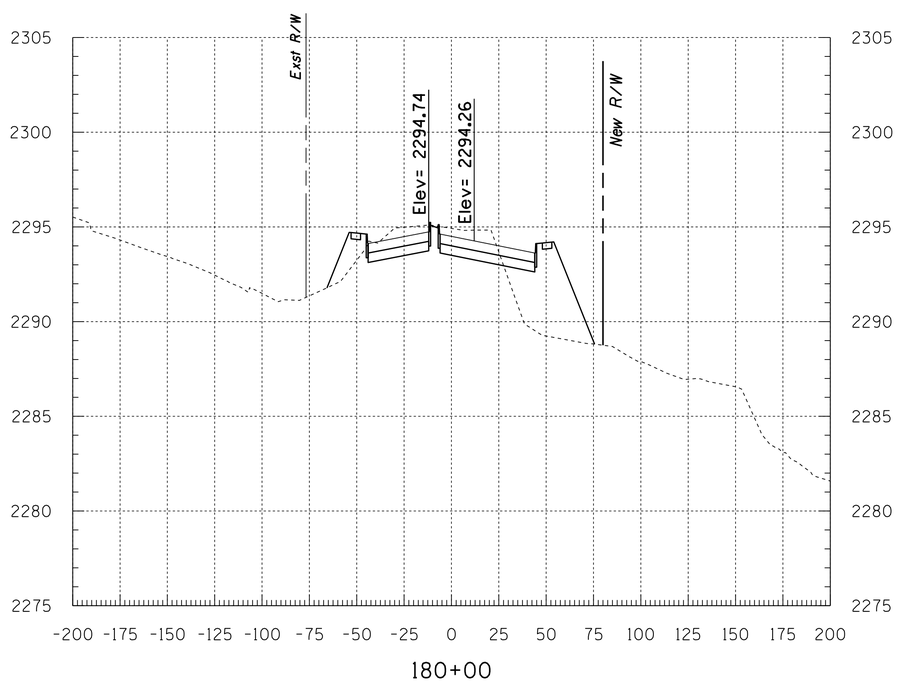

180+00

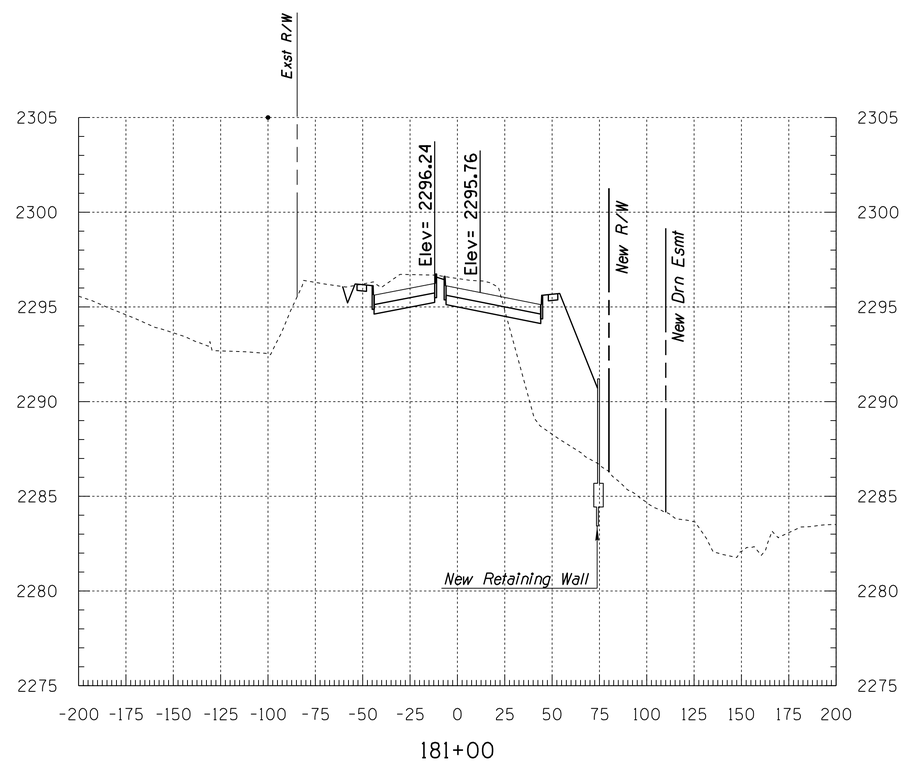

181+00

CROSS SECTIONS FOR INFORMATION ONLY AND NOT FOR CONSTRUCTION

0 20 40 80
1 inch = 40 ft.

Call at least two full working days before you begin excavation
ARIZONA 811
Arizona Blue Stake, Inc.
Dial 8-1-1 or 1-800-STAKE-IT (782-5348)
In Maricopa County (602) 263-1100

CORTARO FARMS ROAD

Sta 180+00 to Sta 181+00

SCALES: HORIZ. 1"=40' VERT. 1"=4'

SHEET XS8 OF23 PAGE OF

PRISCILLA CORNELIO, P.E., DIRECTOR

NO.	REVISION DESCRIPTION	DIV. ENGINEER	DATE

		DATE
DESIGNED:	BAB	01-17
DRAWN:	BAB	01-17
CHECKED:	SS	04-17
ENGR.	BAB	04-17

Not In Contract Documents For Information Purposes Only Not For Recording

PIMA COUNTY DEPARTMENT OF TRANSPORTATION

CROSS SECTIONS FOR CORTARO FARMS ROAD

PCDOT W.O. No. 4CFCOT

PSOMAS
800 E. Wetmore Road, Suite 110
Tucson, AZ 85719
(520) 292-2300 (520) 292-1290 fax
www.psomas.com

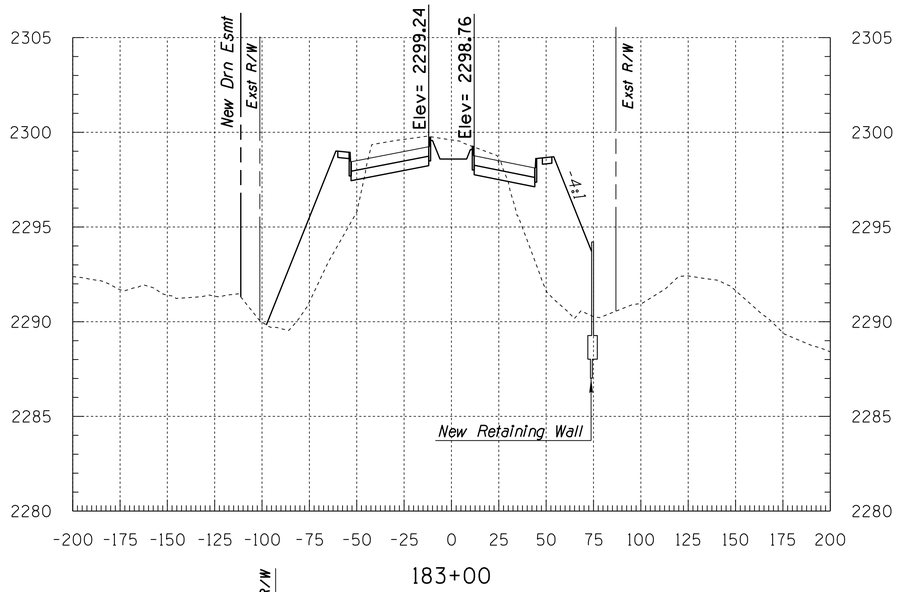

183+00

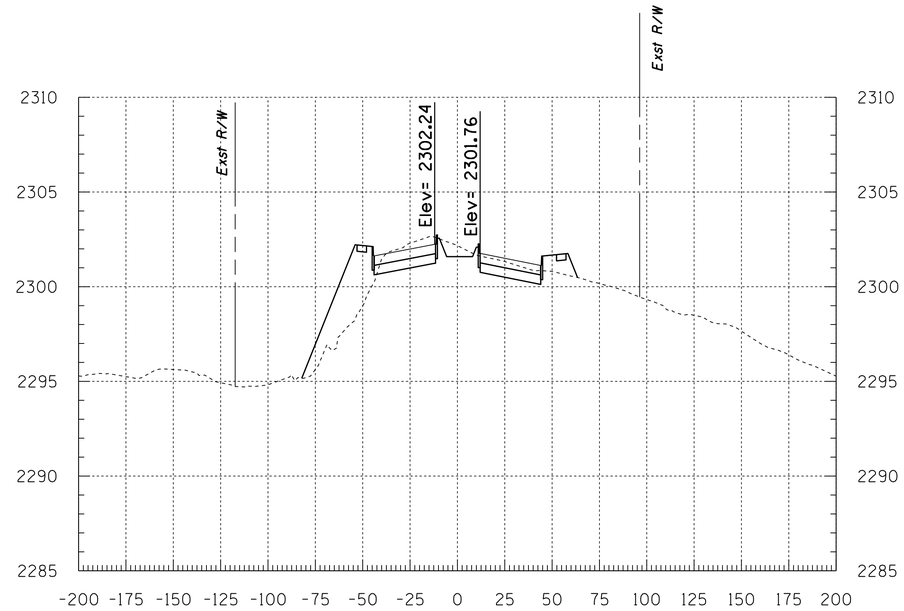

185+00

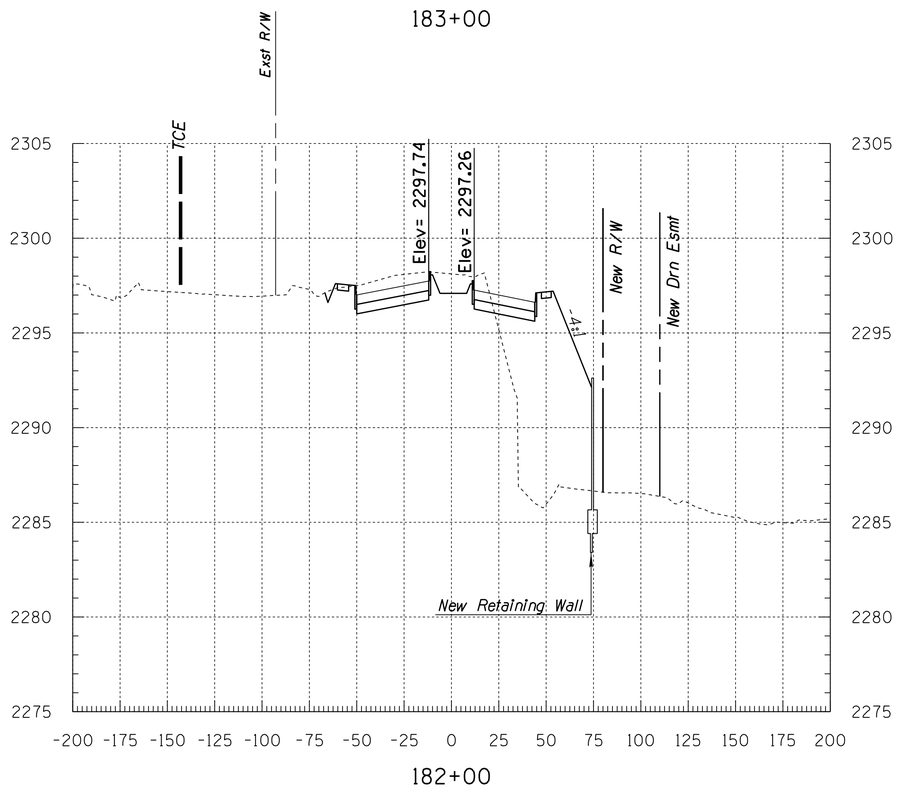

182+00

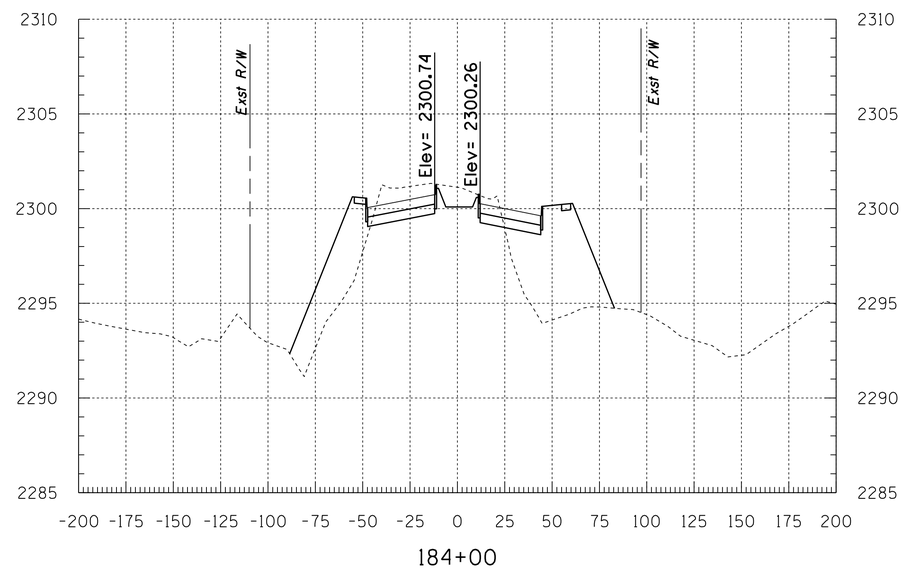

184+00

CROSS SECTIONS FOR INFORMATION ONLY AND NOT FOR CONSTRUCTION

0 20 40 80
1 inch = 40 ft.

Call at least two full working days before you begin excavation
ARIZONA 811
Arizona Blue Stake, Inc.
Dial 8-1-1 or 1-800-STAKE-IT (782-5348)
In Maricopa County: (602) 263-1100

CORTARO FARMS ROAD

Sta 182+00 to Sta 185+00

SCALES:	HORIZ. 1"=40'	SHEET XS9 OF23	PAGE OF
	VERT. 1"=4'		

PRISCILLA CORNELIO, P.E., DIRECTOR

NO.	REVISION DESCRIPTION	DIV. ENGINEER	DATE

		DATE
DESIGNED:	BAB	01-17
DRAWN:	BAB	01-17
CHECKED:	SS	04-17
ENGR.	BAB	04-17

Not In Contract Documents
For Information Purposes Only
Not For Recording

PSOMAS
800 E. Wetmore Road, Suite 110
Tucson, AZ 85719
(520) 292-2300 (520) 292-1290 fax
www.psomas.com

PIMA COUNTY DEPARTMENT OF TRANSPORTATION

CROSS SECTIONS FOR
CORTARO FARMS ROAD

PCDOT W.O. No. 4CFCOT

ccccccSYSTIMEcccccc cccccDGNcSPECIFICATIONcccccc

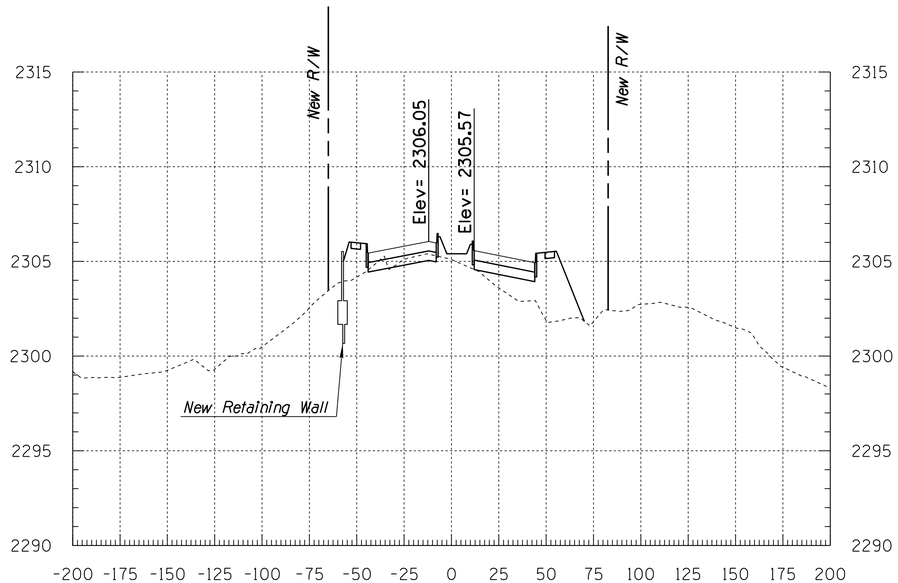

187+00

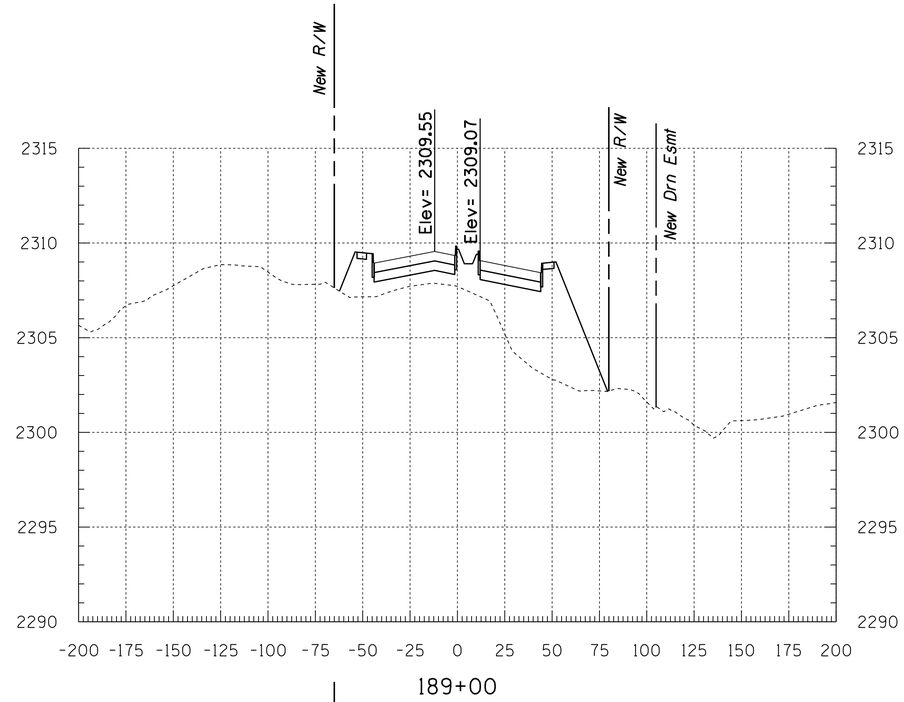

189+00

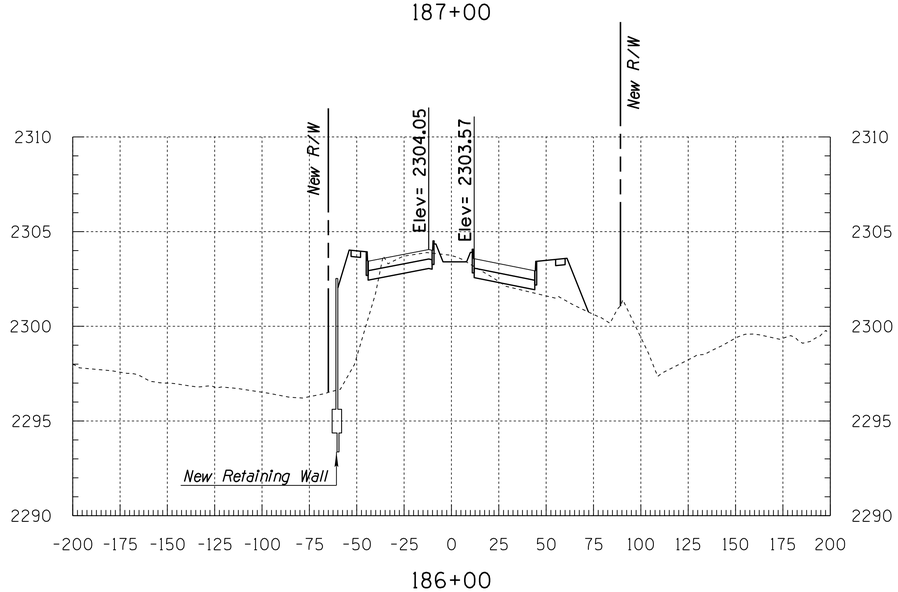

186+00

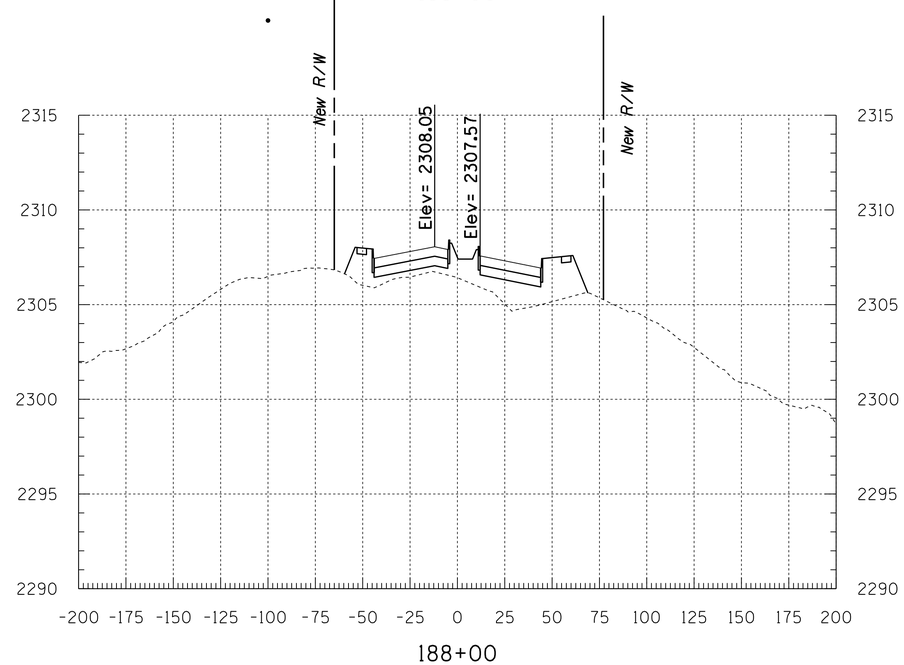

188+00

CROSS SECTIONS FOR INFORMATION ONLY AND NOT FOR CONSTRUCTION

0 20 40 80
1 inch = 40 ft.

Call at least two full working days before you begin excavation. ARIZONA 811 Arizona Blue Stake, Inc. Dial 8-1-1 or 1-800-STAKE-IT (782-5348) In Maricopa County: (602) 263-1100

CORTARO FARMS ROAD

Sta 186+00 to Sta 189+00

SCALES: HORIZ. 1"=40' VERT. 1"=4'

SHEET XS10 OF23 PAGE OF

PIMA COUNTY DEPARTMENT OF TRANSPORTATION

CROSS SECTIONS FOR CORTARO FARMS ROAD

PCDOT W.O. No. 4CFCOT

PSOMAS
800 E. Wetmore Road, Suite 110
Tucson, AZ 85719
(520) 292-2300 (520) 292-1290 fax
www.psomas.com

Not In Contract Documents
For Information Purposes Only
Not For Recording

PRISCILLA CORNELIO, P.E., DIRECTOR

NO.	REVISION DESCRIPTION	DIV. ENGINEER	DATE

		DATE
DESIGNED:	BAB	01-17
DRAWN:	BAB	01-17
CHECKED:	SS	04-17
ENGR.	BAB	04-17

ccccccSYSTIMEcccccc cccccDGNcSPECIFICATIONcccccc

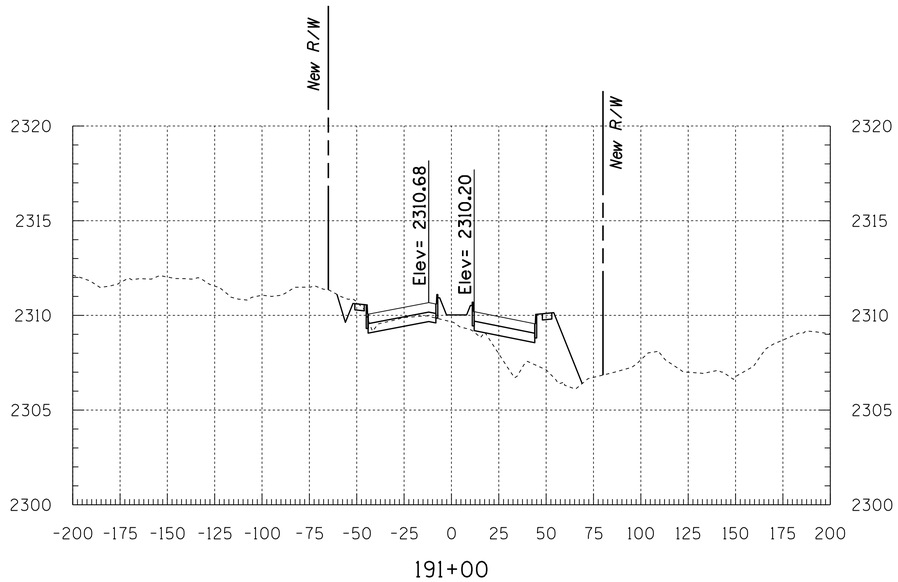

191+00

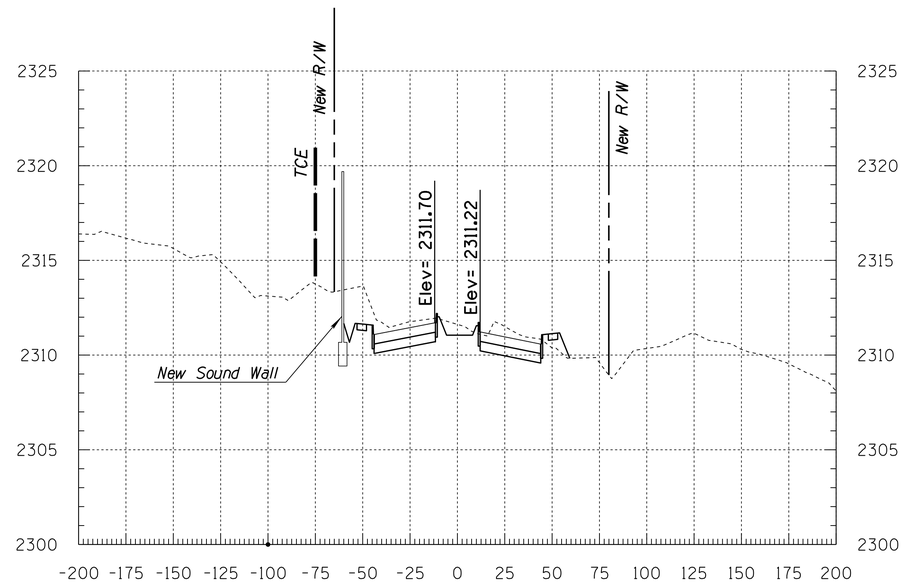

193+00

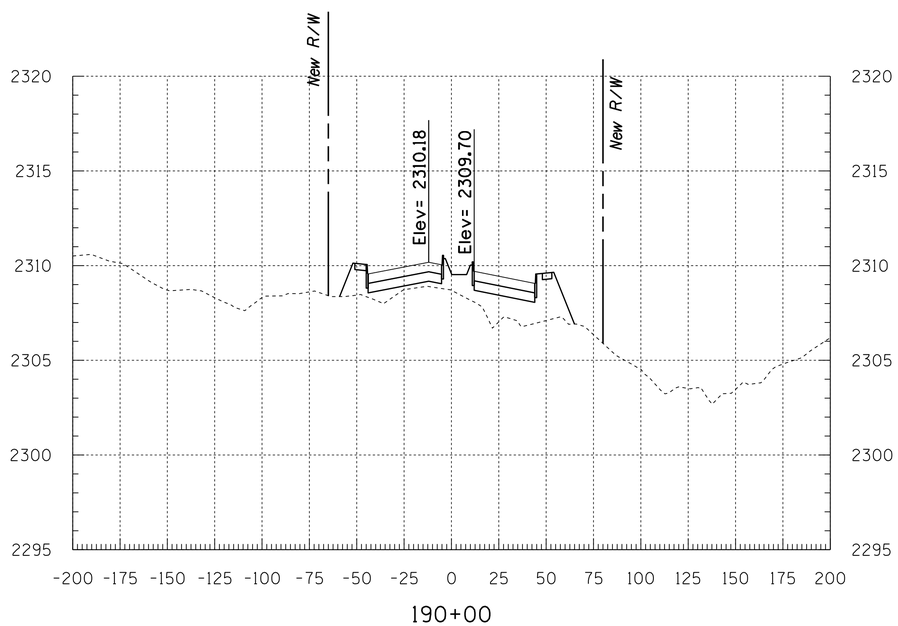

190+00

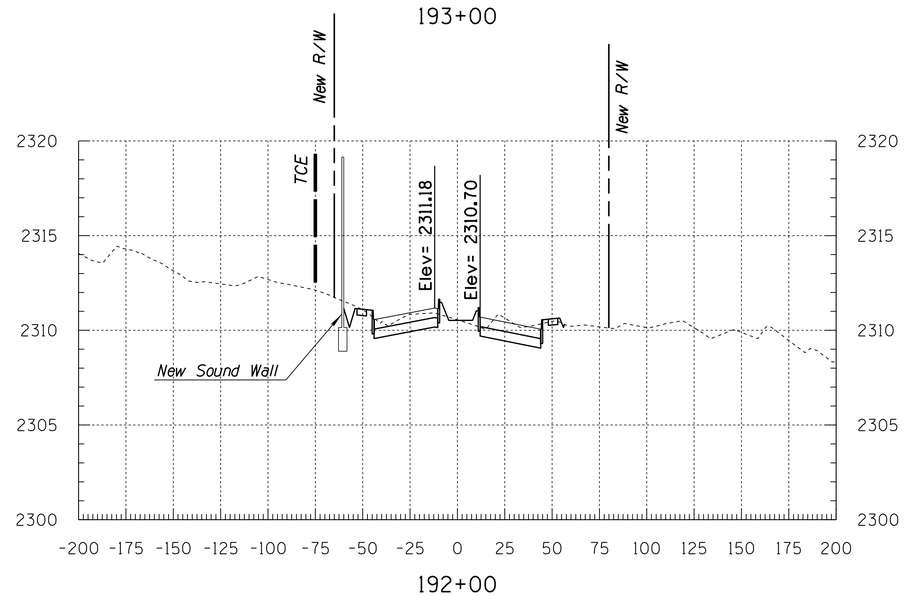

192+00

CROSS SECTIONS FOR INFORMATION ONLY AND NOT FOR CONSTRUCTION

0 20 40 80
1 inch = 40 ft.

Call at least two full working days before you begin excavation. ARIZONA 811 Arizona Blue Stake, Inc. Dial 8-1-1 or 1-800-STAKE-IT (782-5348) In Maricopa County: (602) 263-1100

CORTARO FARMS ROAD

Sta 190+00 to Sta 193+00

SCALES:	HORIZ. 1"=40'
	VERT. 1"=4'

SHEET XS11 OF23 PAGE OF

PIMA COUNTY DEPARTMENT OF TRANSPORTATION

CROSS SECTIONS FOR CORTARO FARMS ROAD

PCDOT W.O. No. 4CFCOT

PSOMAS
800 E. Wetmore Road, Suite 110
Tucson, AZ 85719
(520) 292-2300 (520) 292-1290 fax
www.psomas.com

Not In Contract Documents
For Information Purposes Only
Not For Recording

PRISCILLA CORNELIO, P.E., DIRECTOR

NO.	REVISION DESCRIPTION	DIV. ENGINEER	DATE

		DATE
DESIGNED:	BAB	01-17
DRAWN:	BAB	01-17
CHECKED:	SS	04-17
ENGR.	BAB	04-17

ccccccSYSTIMEcccccc cccccccDGNcSPECIFICATIONcccccc

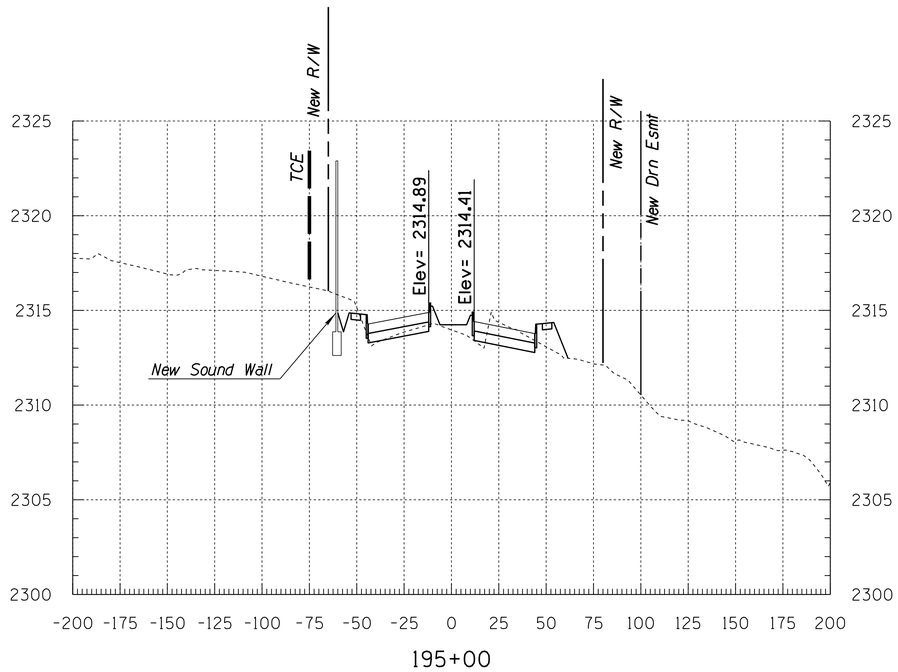

195+00

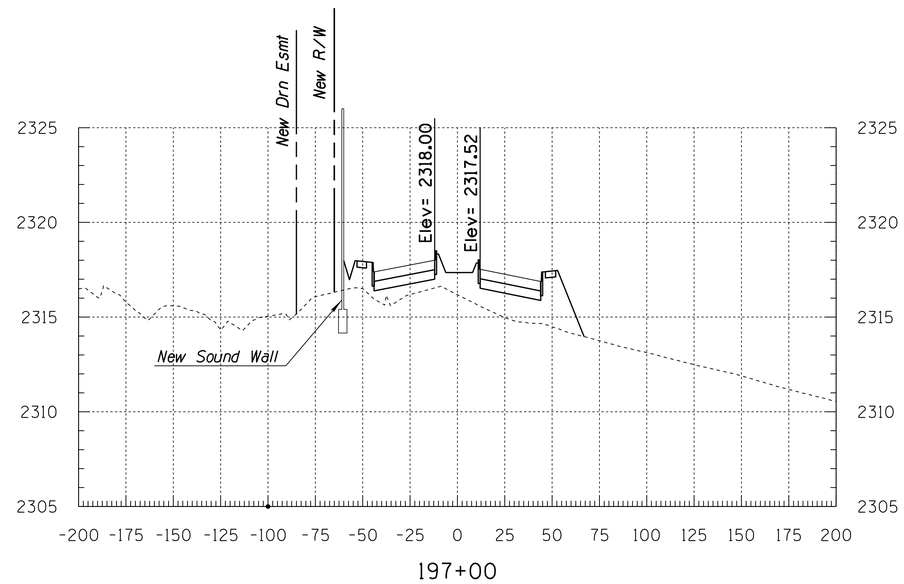

197+00

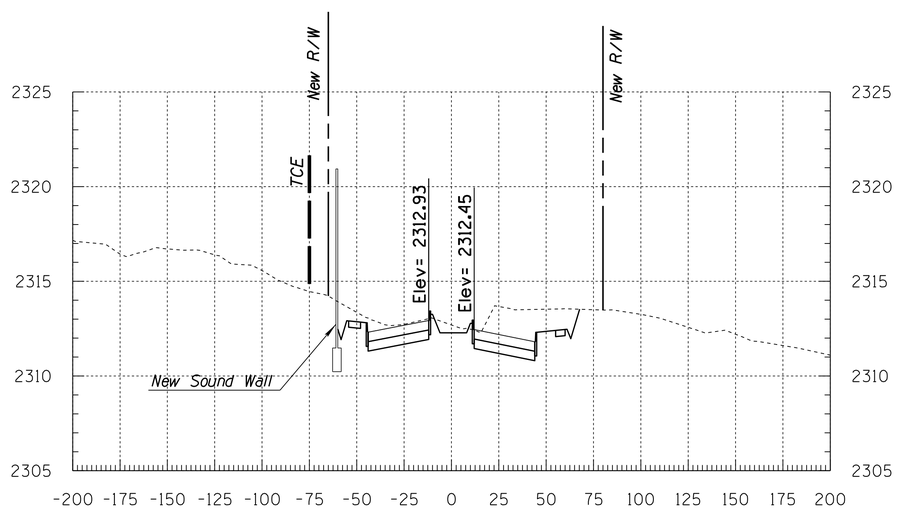

194+00

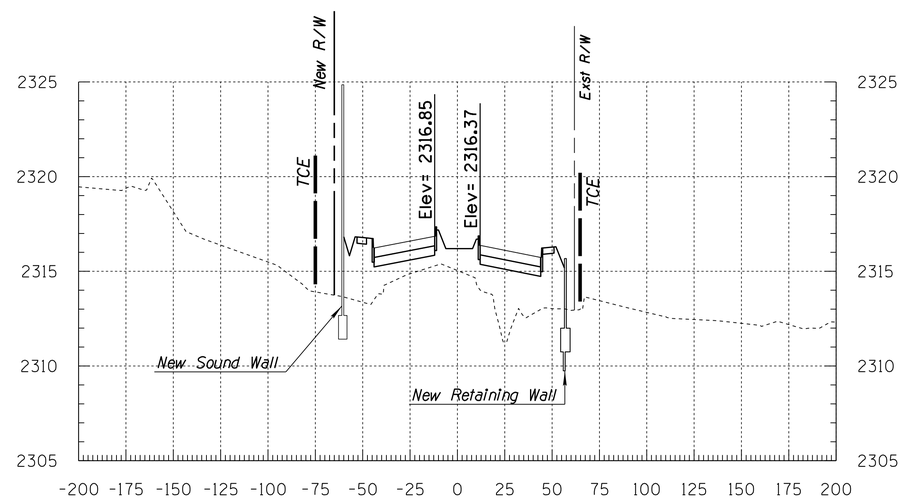

196+00

CROSS SECTIONS FOR INFORMATION ONLY AND NOT FOR CONSTRUCTION

0 20 40 80
1 inch = 40 ft.

Call at least two full working days before you begin excavation.
ARIZONA811
Arizona Blue Stake, Inc.
Dial 8-1-1 or 1-800-STAKE-IT (782-5348)
In Maricopa County: (602) 263-1100

CORTARO FARMS ROAD

Sta 194+00 to Sta 197+00

SCALES: HORIZ. 1"=40' VERT. 1"=4'

SHEET XS12 OF 23 PAGE OF

PIMA COUNTY DEPARTMENT OF TRANSPORTATION

CROSS SECTIONS FOR CORTARO FARMS ROAD

PCDOT W.O. No. 4CFCOT

PSOMAS
800 E. Wetmore Road, Suite 110
Tucson, AZ 85719
(520) 292-2300 (520) 292-1290 fax
www.psomas.com

Not In Contract Documents
For Information Purposes Only
Not For Recording

PRISCILLA CORNELIO, P.E., DIRECTOR

NO.	REVISION DESCRIPTION	DIV. ENGINEER	DATE

		DATE
DESIGNED:	BAB	01-17
DRAWN:	BAB	01-17
CHECKED:	SS	04-17
ENGR.	BAB	04-17

ccccccSYSTIMEccccc cccccDGNcSPECIFICATIONccccc

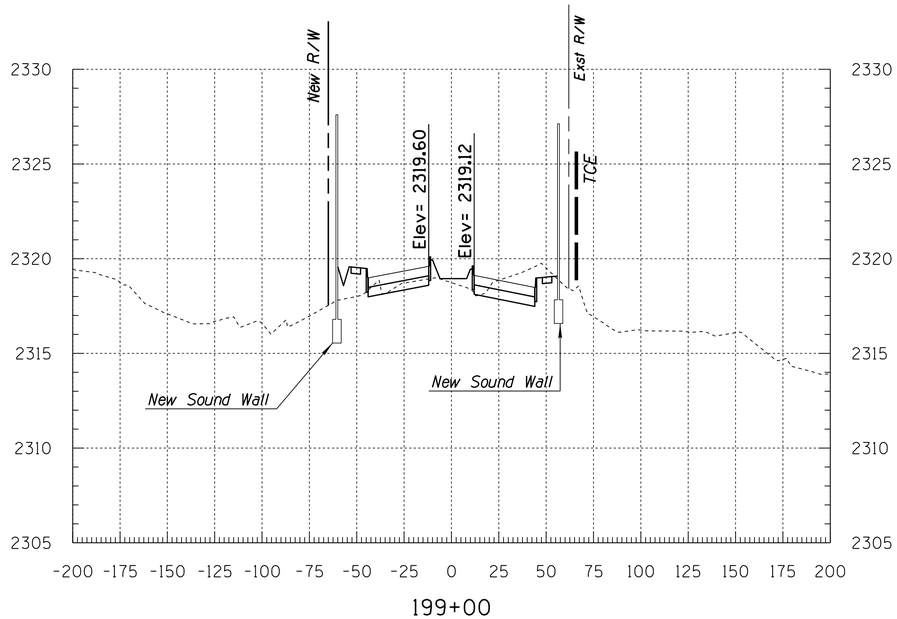

199+00

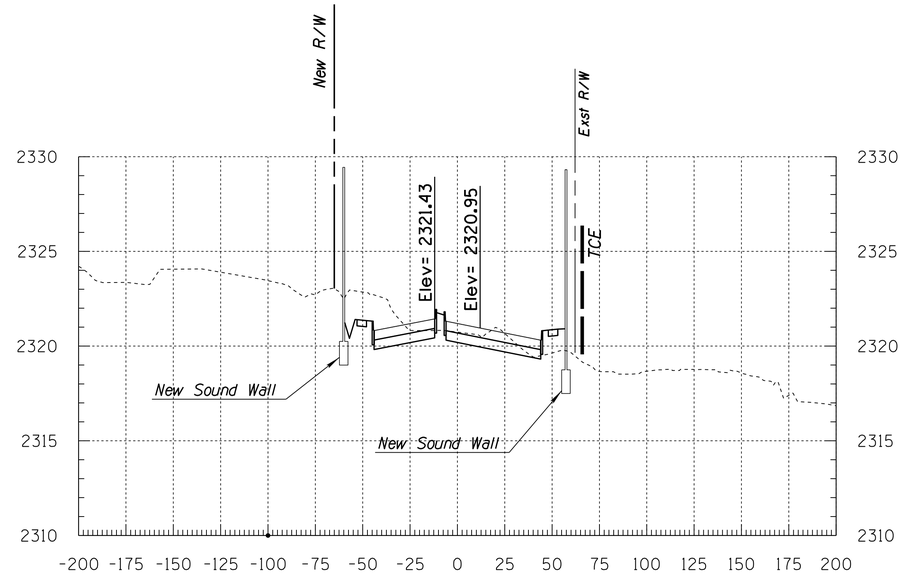

201+00

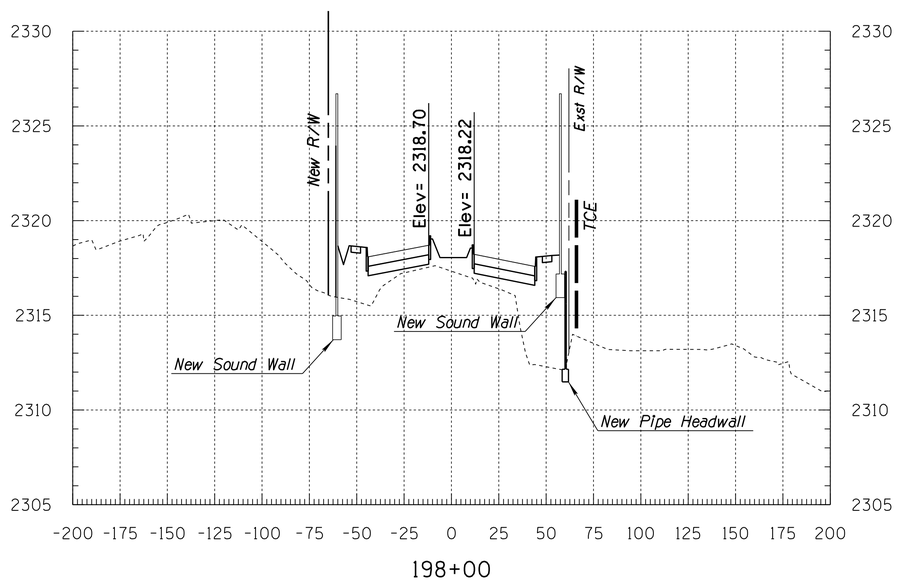

198+00

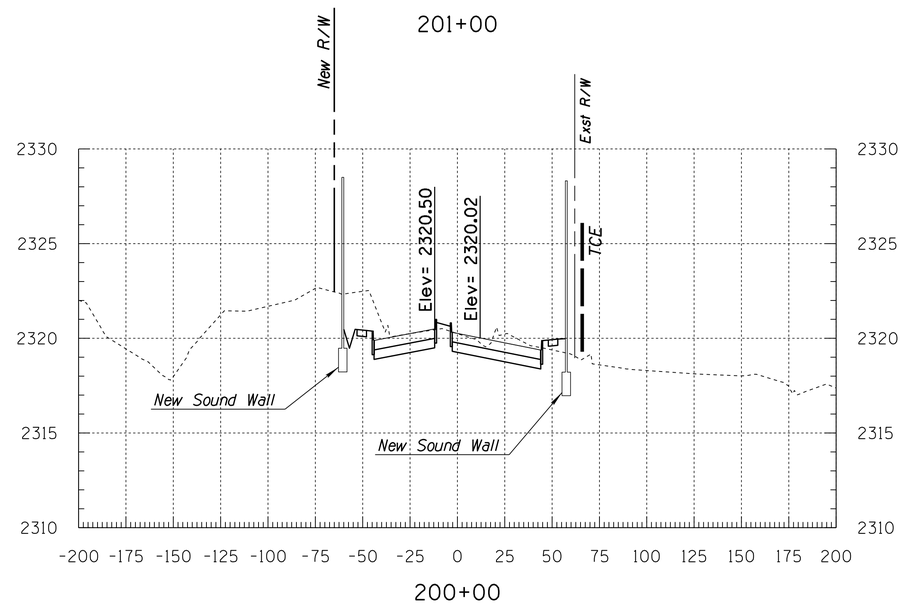

200+00

CROSS SECTIONS FOR INFORMATION ONLY AND NOT FOR CONSTRUCTION

0 20 40 80
1 inch = 40 ft.

Call at least two full working days before you begin excavation.
ARIZONA811
Arizona Blue Stake, Inc.
Dial 8-1-1 or 1-800-STAKE-IT (782-5348)
In Maricopa County: (602) 263-1100

CORTARO FARMS ROAD

Sta 198+00 to Sta 201+00

SCALES: HORIZ. 1"=40' VERT. 1"=4'

SHEET XS13 OF 23 PAGE OF

PRISCILLA CORNELIO, P.E., DIRECTOR

NO.	REVISION DESCRIPTION	DIV. ENGINEER	DATE

		DATE
DESIGNED:	BAB	01-17
DRAWN:	BAB	01-17
CHECKED:	SS	04-17
ENGR.	BAB	04-17

Not In Contract Documents
For Information Purposes Only
Not For Recording

PSOMAS
800 E. Wetmore Road, Suite 110
Tucson, AZ 85719
(520) 292-2300 (520) 292-1290 fax
www.psomas.com

PIMA COUNTY DEPARTMENT OF TRANSPORTATION

CROSS SECTIONS FOR
CORTARO FARMS ROAD

PCDOT W.O. No. 4CFCOT

ccccccSYSTIMEccccc cccccDGNcSPECIFICATIONcccccc

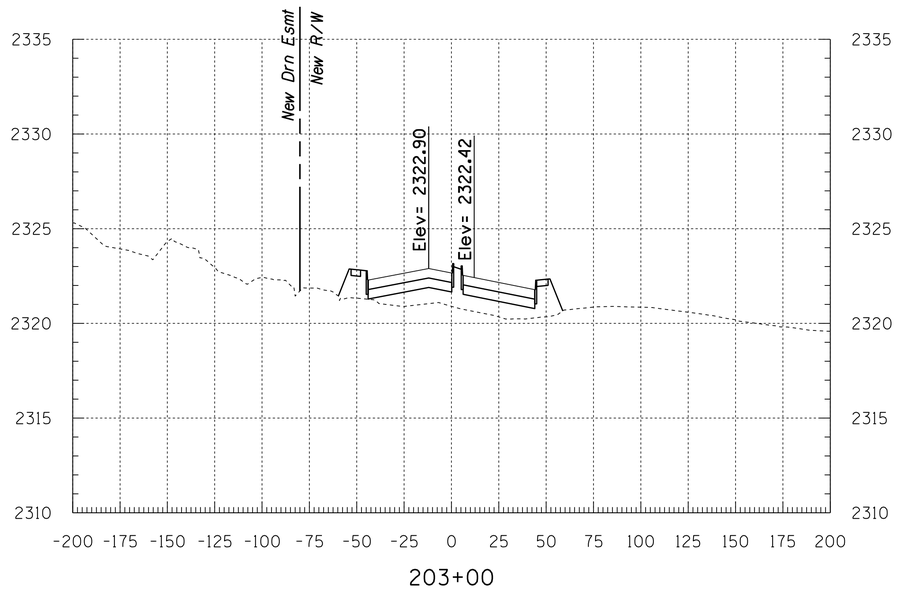

203+00

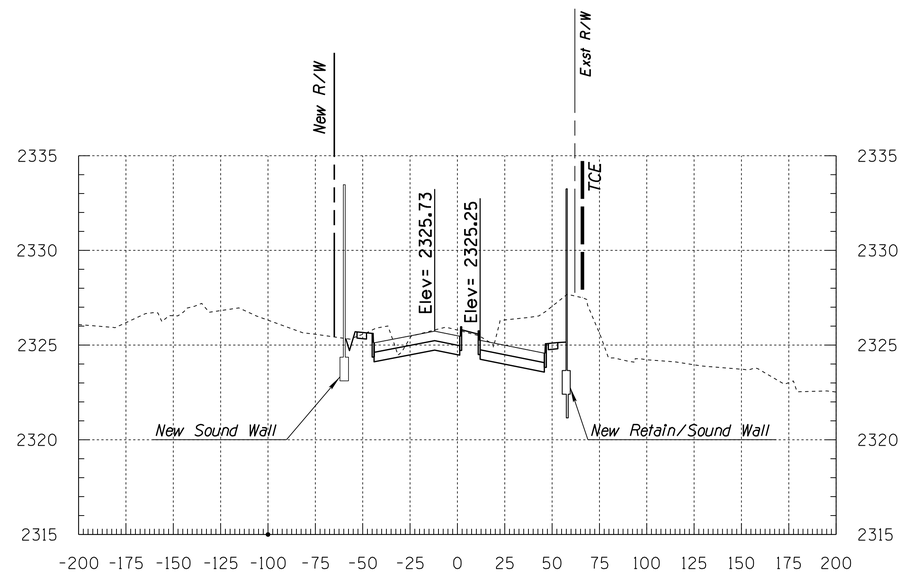

205+00

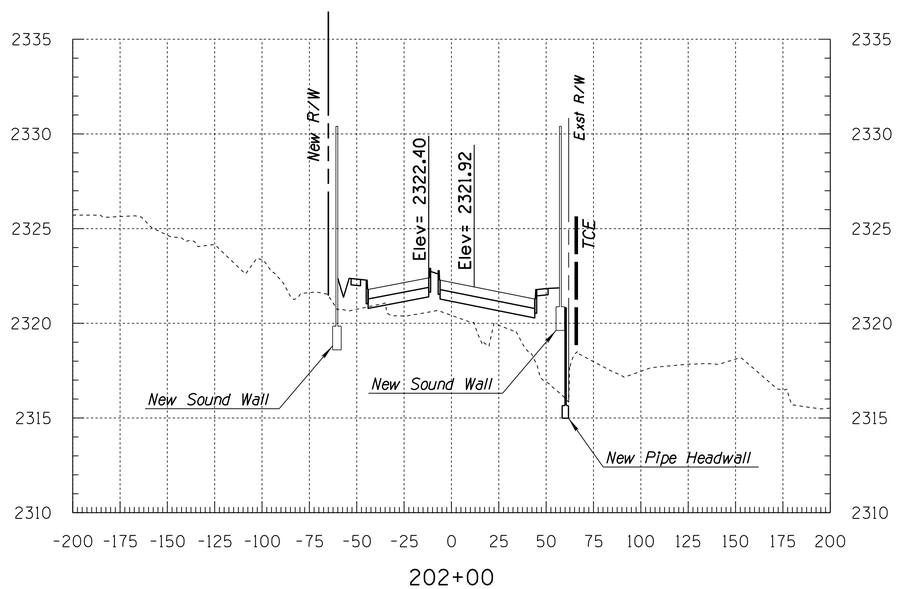

202+00

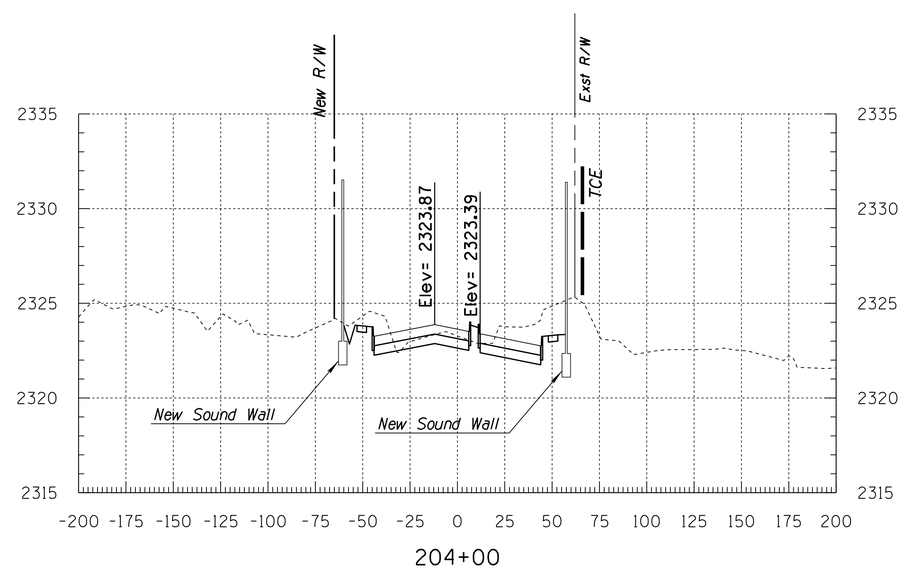

204+00

CROSS SECTIONS FOR INFORMATION ONLY AND NOT FOR CONSTRUCTION

0 20 40 80
1 inch = 40 ft.

Call at least two full working days before you begin excavation.
ARIZONA811
Arizona Blue Stake, Inc.
Dial 8-1-1 or 1-800-STAKE-IT (782-5348)
In Maricopa County: (602) 263-1100

CORTARO FARMS ROAD

Sta 202+00 to Sta 205+00

SCALES:	HORIZ. 1"=40'
	VERT. 1"=4'

SHEET XS14 OF 23 PAGE OF

PIMA COUNTY DEPARTMENT OF TRANSPORTATION

CROSS SECTIONS FOR
CORTARO FARMS ROAD

PCDOT W.O. No. 4CFCOT

PSOMAS
800 E. Wetmore Road, Suite 110
Tucson, AZ 85719
(520) 292-2300 (520) 292-1290 fax
www.psomas.com

Not In Contract Documents
For Information Purposes Only
Not For Recording

PRISCILLA CORNELIO, P.E., DIRECTOR

NO.	REVISION DESCRIPTION	DIV. ENGINEER	DATE

		DATE
DESIGNED:	BAB	01-17
DRAWN:	BAB	01-17
CHECKED:	SS	04-17
ENGR.	BAB	04-17

ccccccSYSTIMEccccc cccccDGNcSPECIFICATIONcccccc

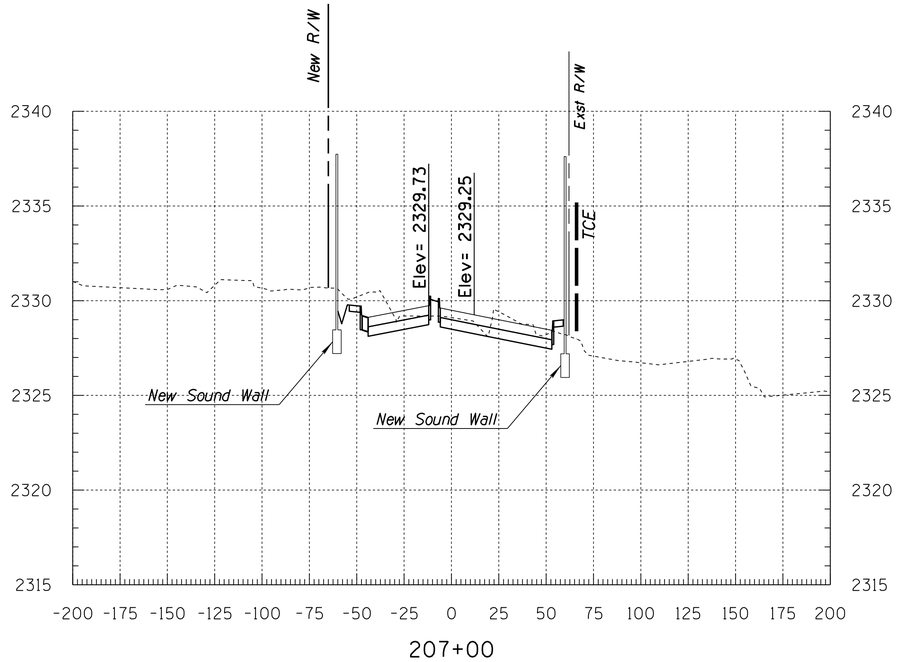

207+00

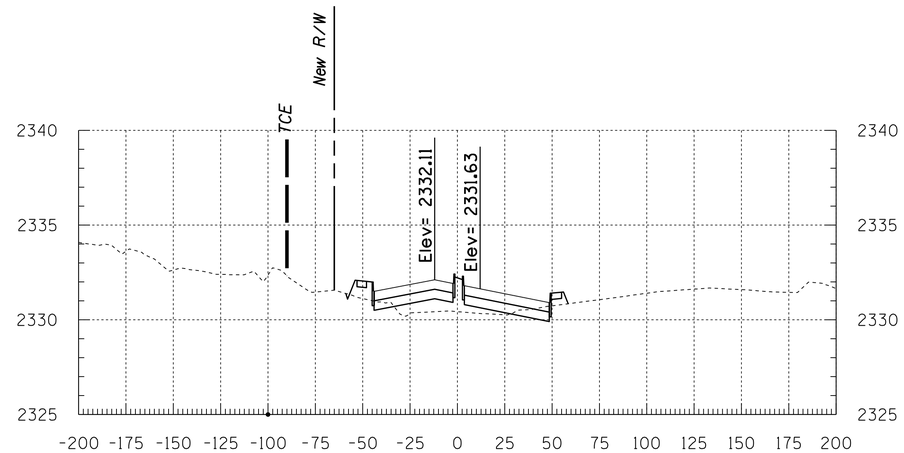

209+00

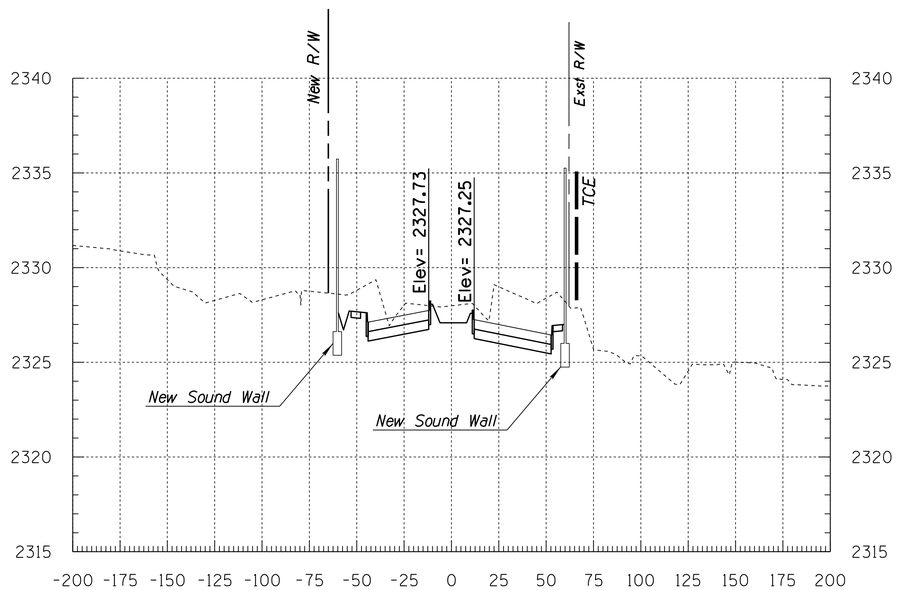

206+00

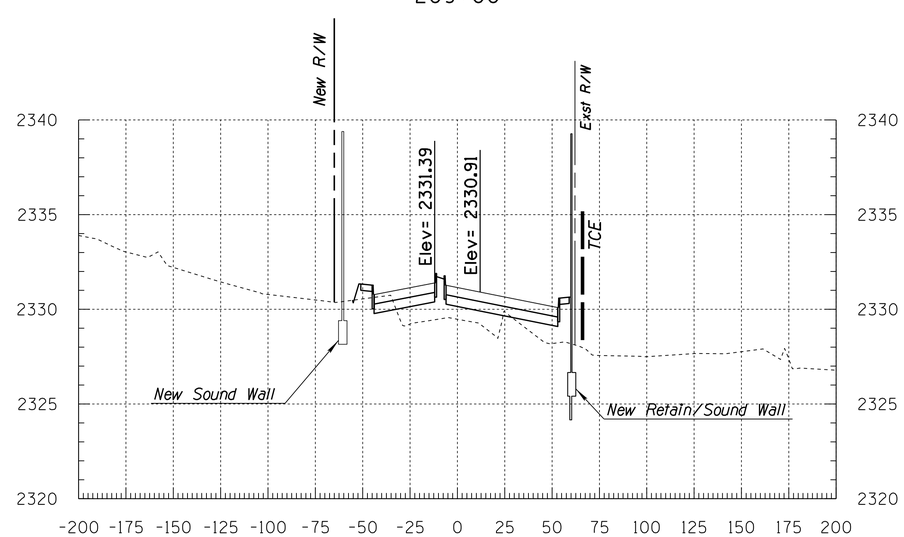

208+00

CROSS SECTIONS FOR INFORMATION ONLY AND NOT FOR CONSTRUCTION

0 20 40 80
1 inch = 40 ft.

Call at least two full working days before you begin excavation. ARIZONA 811 Arizona Blue Stake, Inc. Dial 8-1-1 or 1-800-STAKE-IT (782-5348) In Maricopa County: (602) 263-1100

CORTARO FARMS ROAD

Sta 206+00 to Sta 209+00

SCALES: HORIZ. 1"=40' VERT. 1"=4'

SHEET XS15 OF23 PAGE OF

PIMA COUNTY DEPARTMENT OF TRANSPORTATION

CROSS SECTIONS FOR CORTARO FARMS ROAD

PCDOT W.O. No. 4CFCOT

PSOMAS
800 E. Wetmore Road, Suite 110
Tucson, AZ 85719
(520) 292-2300 (520) 292-1290 fax
www.psomas.com

Not In Contract Documents
For Information Purposes Only
Not For Recording

PRISCILLA CORNELIO, P.E., DIRECTOR

NO.	REVISION DESCRIPTION	DIV. ENGINEER	DATE

		DATE
DESIGNED:	BAB	01-17
DRAWN:	BAB	01-17
CHECKED:	SS	04-17
ENGR.	BAB	04-17

cccccSYSTIMEccccc cccccDGNcSPECIFICATIONccccc

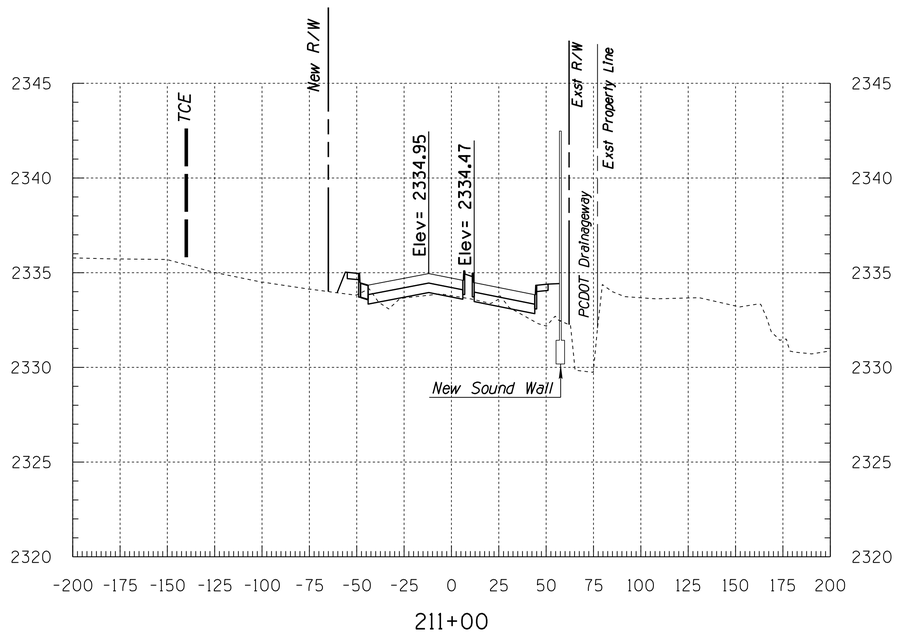

211+00

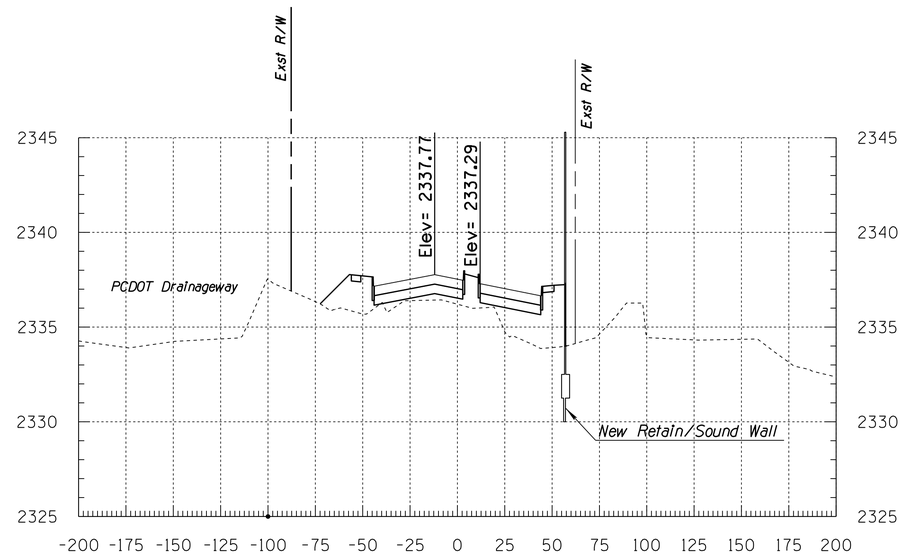

213+00

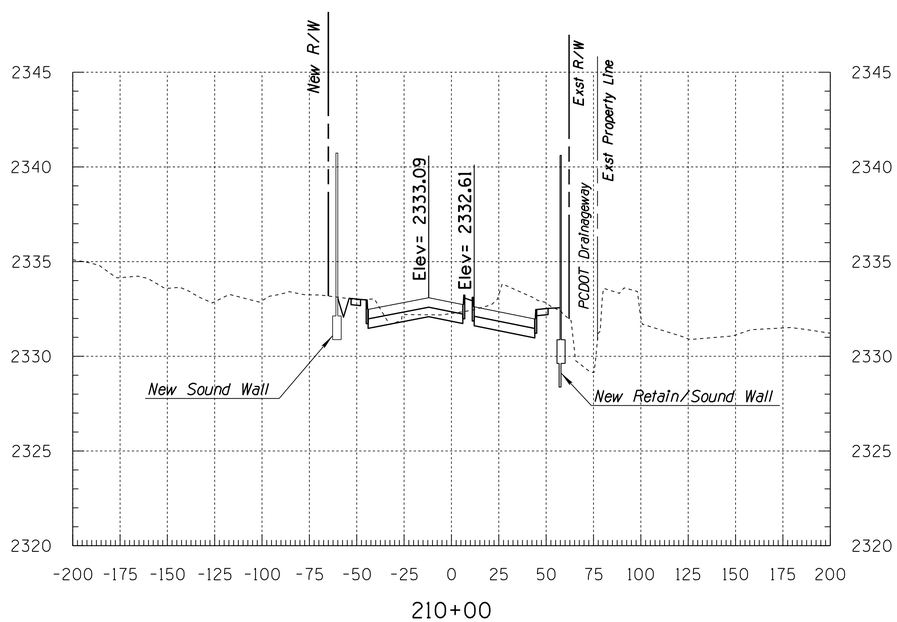

210+00

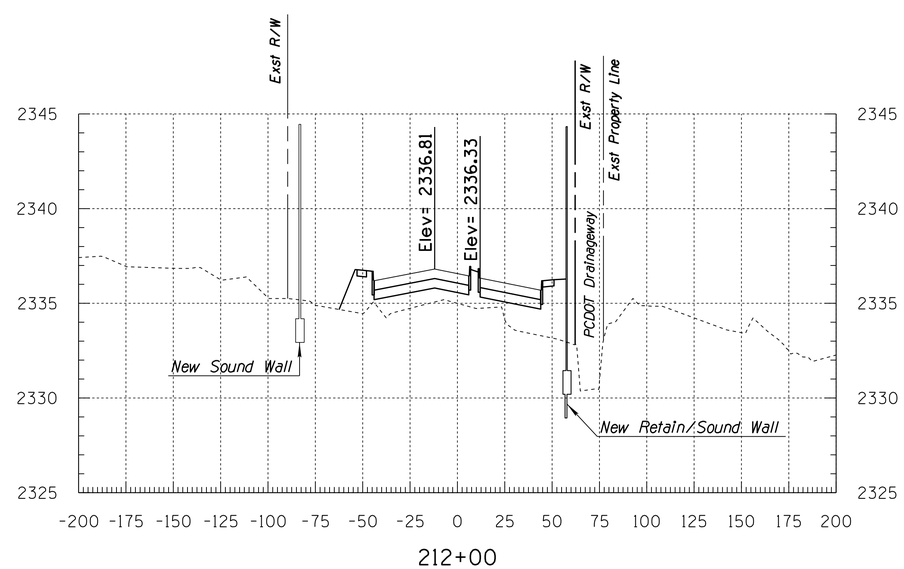

212+00

CROSS SECTIONS FOR INFORMATION ONLY AND NOT FOR CONSTRUCTION

0 20 40 80
1 inch = 40 ft.

Call at least two full working days before you begin excavation. ARIZONA 811 Arizona Blue Stake, Inc. Dial 8-1-1 or 1-800-STAKE-IT (782-5348) In Maricopa County: (602) 263-1100

CORTARO FARMS ROAD

Sta 210+00 to Sta 213+00

SCALES: HORIZ. 1"=40' VERT. 1"=4'

SHEET XS16 OF23 PAGE OF

PIMA COUNTY DEPARTMENT OF TRANSPORTATION

CROSS SECTIONS FOR CORTARO FARMS ROAD

PCDOT W.O. No. 4CFCOT

PSOMAS
800 E. Wetmore Road, Suite 110
Tucson, AZ 85719
(520) 292-2300 (520) 292-1290 fax
www.psomas.com

Not In Contract Documents For Information Purposes Only Not For Recording

PRISCILLA CORNELIO, P.E., DIRECTOR

NO.	REVISION DESCRIPTION	DIV. ENGINEER	DATE

		DATE
DESIGNED:	BAB	01-17
DRAWN:	BAB	01-17
CHECKED:	SS	04-17
ENGR.	BAB	04-17

ccccccSYSTIMEcccccc cccccccDGNcSPECIFICATIONcccccc

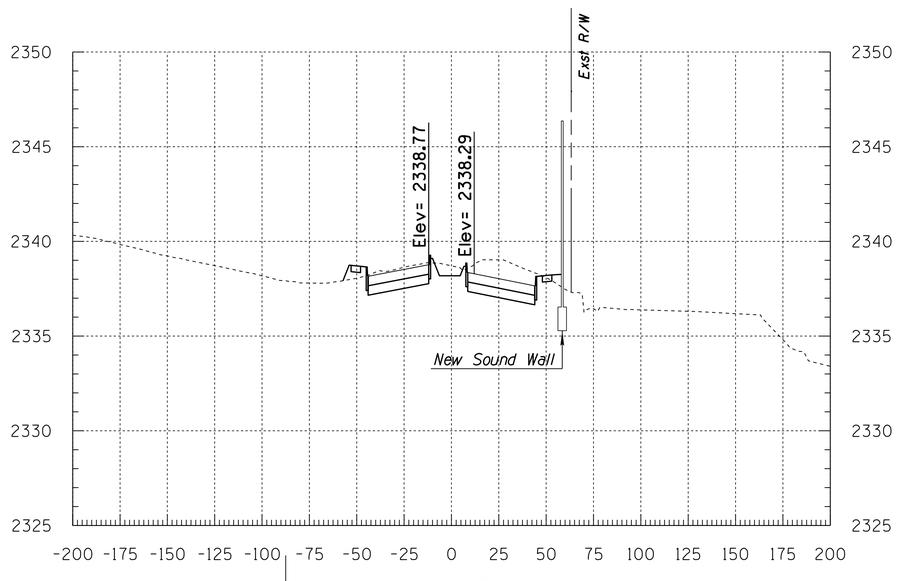

215+00

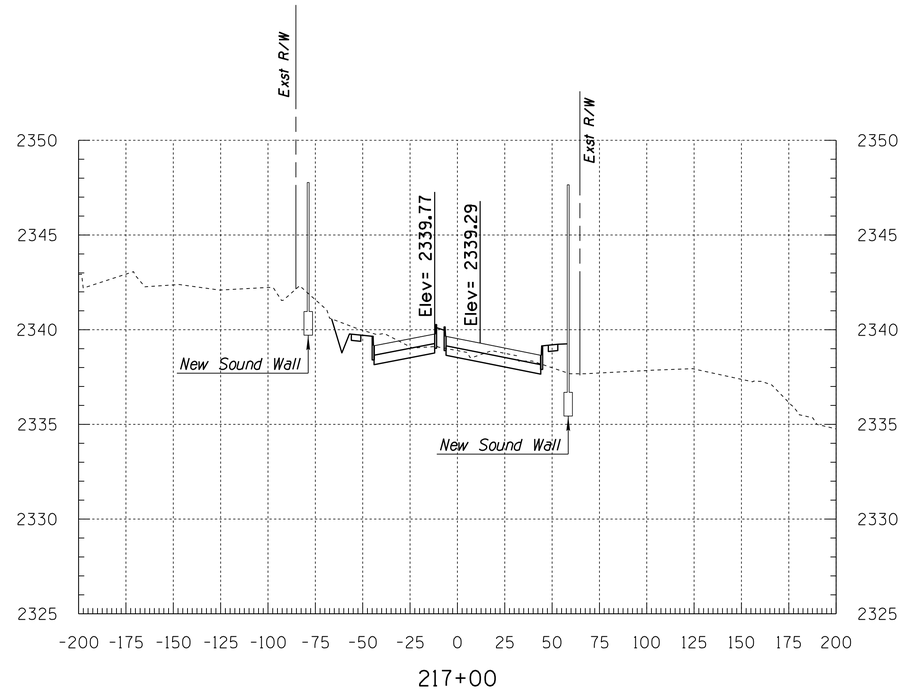

217+00

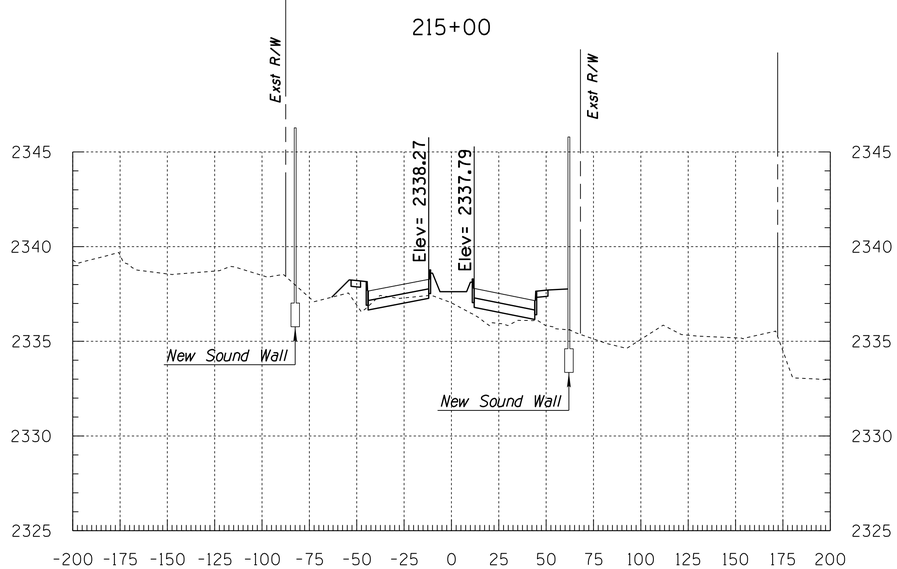

214+00

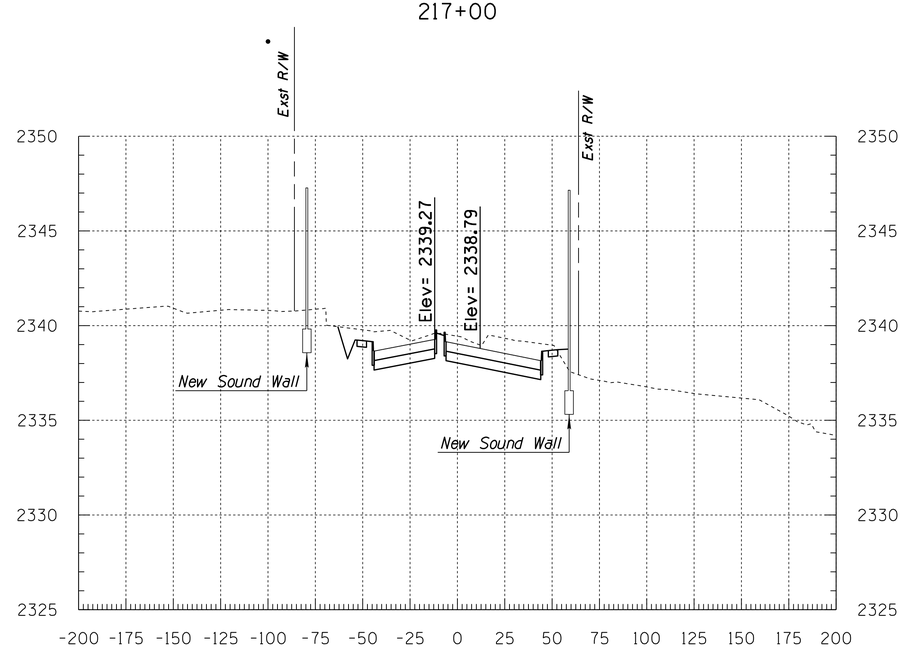

216+00

CROSS SECTIONS FOR INFORMATION ONLY AND NOT FOR CONSTRUCTION

0 20 40 80
1 inch = 40 ft.

Call at least two full working days before you begin excavation.
ARIZONA811
Arizona Blue Stake, Inc.
Dial 8-1-1 or 1-800-STAKE-IT (782-5348)
In Maricopa County: (602) 263-1100

CORTARO FARMS ROAD

Sta 214+00 to Sta 217+00

SCALES: HORIZ. 1"=40' VERT. 1"=4'

SHEET XS17 OF 23 PAGE OF

PRISCILLA CORNELIO, P.E., DIRECTOR

NO.	REVISION DESCRIPTION	DIV. ENGINEER	DATE

		DATE
DESIGNED:	BAB	01-17
DRAWN:	BAB	01-17
CHECKED:	SS	04-17
ENGR.	BAB	04-17

Not In Contract Documents
For Information Purposes Only
Not For Recording

PSOMAS
800 E. Westmore Road, Suite 110
Tucson, AZ 85719
(520) 292-2300 (520) 292-1290 fax
www.psomas.com

PIMA COUNTY DEPARTMENT OF TRANSPORTATION

CROSS SECTIONS FOR CORTARO FARMS ROAD

PCDOT W.O. No. 4CFCOT

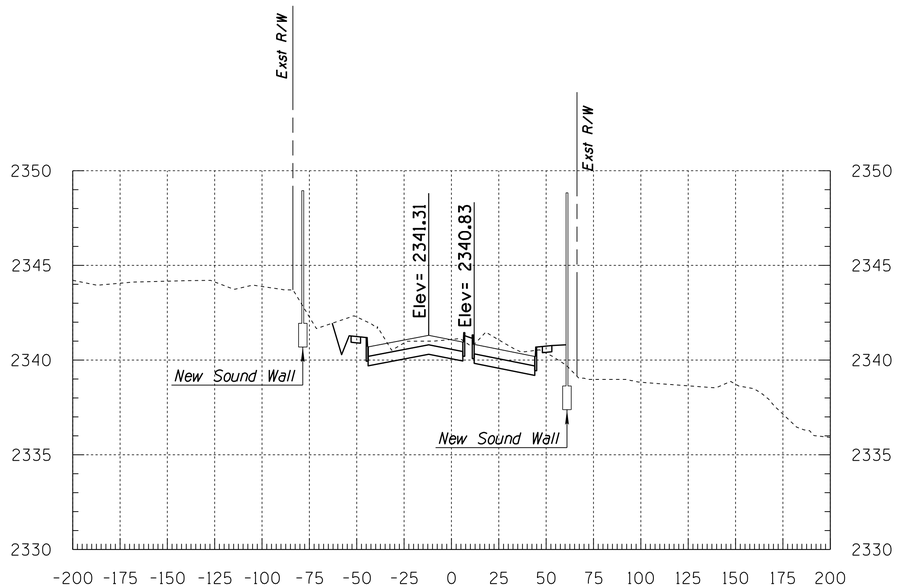

219+00

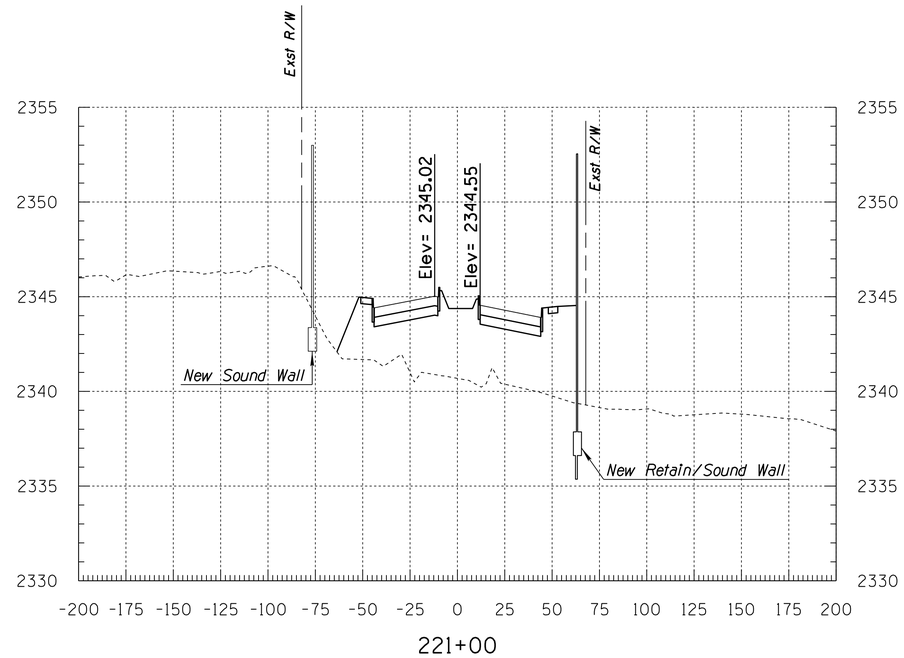

221+00

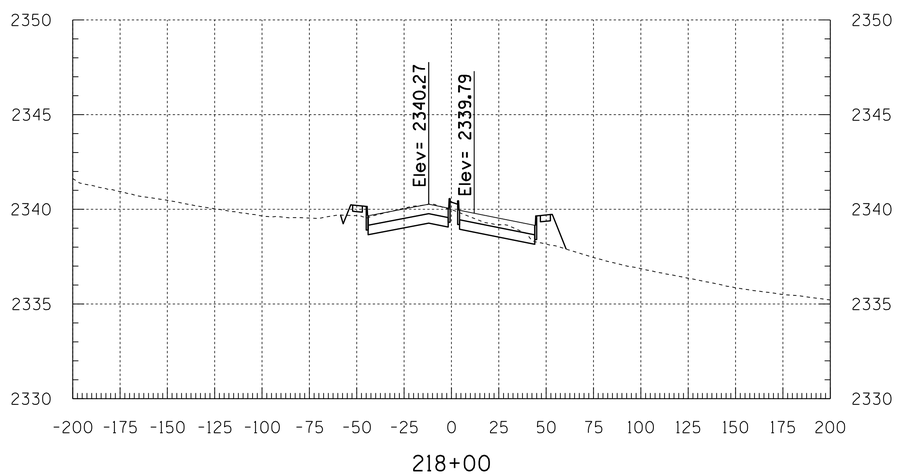

218+00

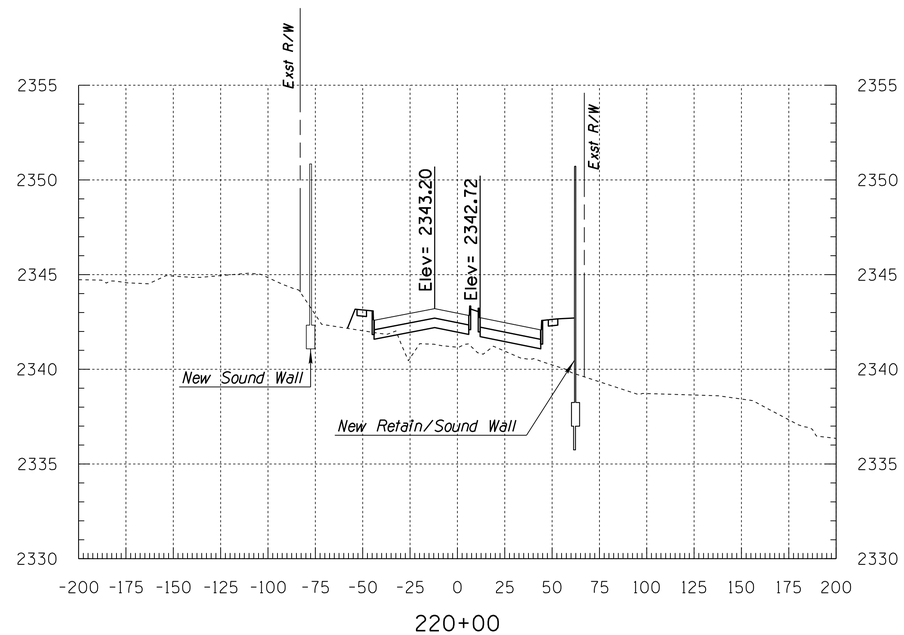

220+00

CROSS SECTIONS FOR INFORMATION ONLY AND NOT FOR CONSTRUCTION

0 20 40 80
1 inch = 40 ft.

Call at least two full working days before you begin excavation. ARIZONA 811 Arizona Blue Stake, Inc. Dial 8-1-1 or 1-800-STAKE-IT (782-5348) In Maricopa County: (602) 263-1100

CORTARO FARMS ROAD

Sta 218+00 to Sta 221+00

SCALES: HORIZ. 1"=40' VERT. 1"=4'

SHEET XS18 OF23 PAGE OF

PIMA COUNTY DEPARTMENT OF TRANSPORTATION

PRISCILLA CORNELIO, P.E., DIRECTOR

NO.	REVISION DESCRIPTION	DIV. ENGINEER	DATE

		DATE
DESIGNED:	BAB	01-17
DRAWN:	BAB	01-17
CHECKED:	SS	04-17
ENGR.	BAB	04-17

Not In Contract Documents
For Information Purposes Only
Not For Recording

PSOMAS
800 E. Wetmore Road, Suite 110
Tucson, AZ 85719
(520) 292-2300 (520) 292-1290 fax
www.psomas.com

CROSS SECTIONS FOR CORTARO FARMS ROAD

PCDOT W.O. No. 4CFCOT

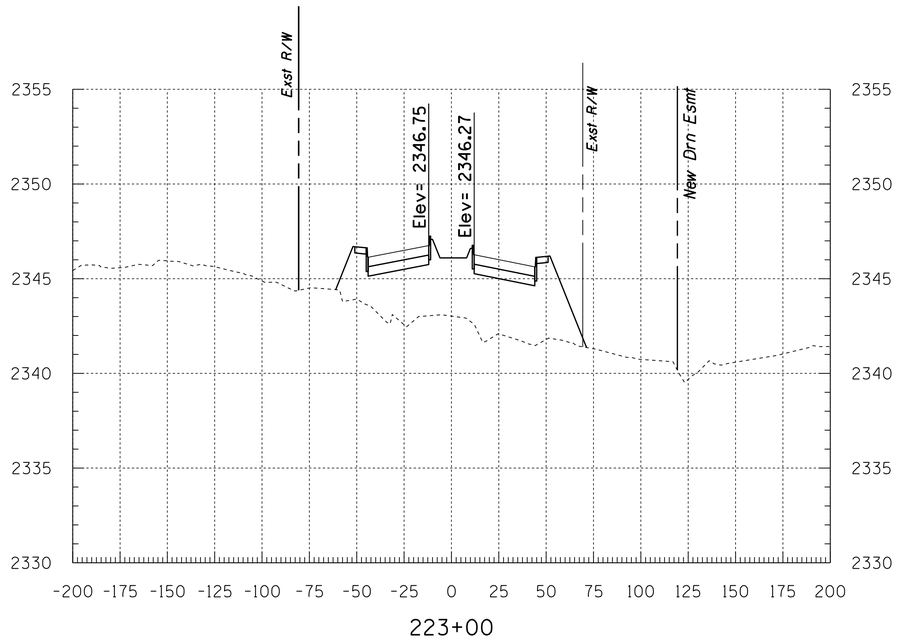

223+00

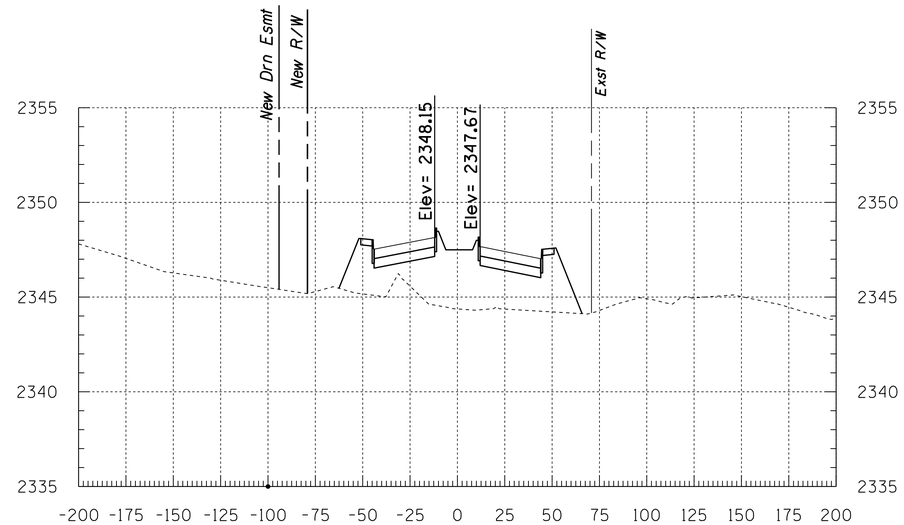

225+00

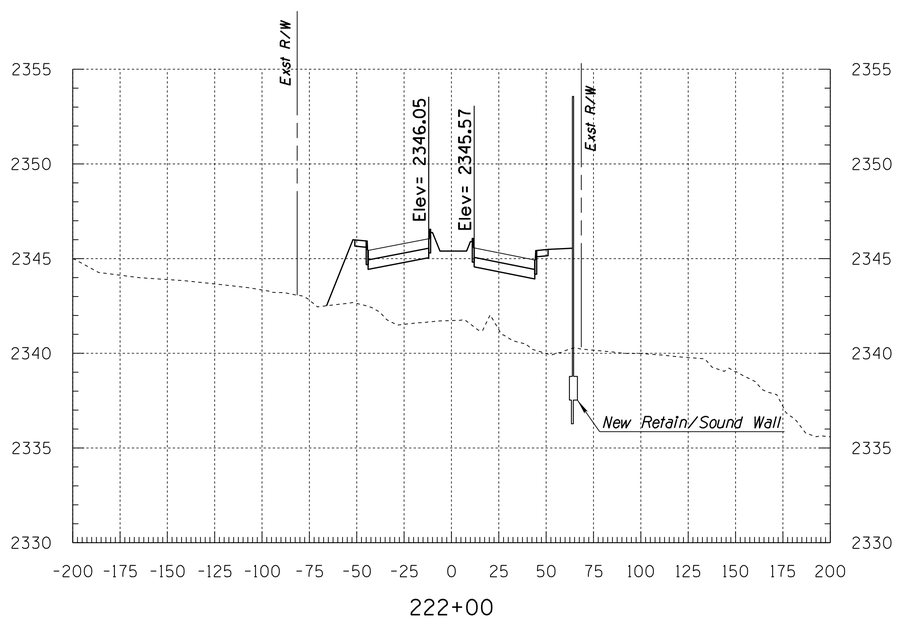

222+00

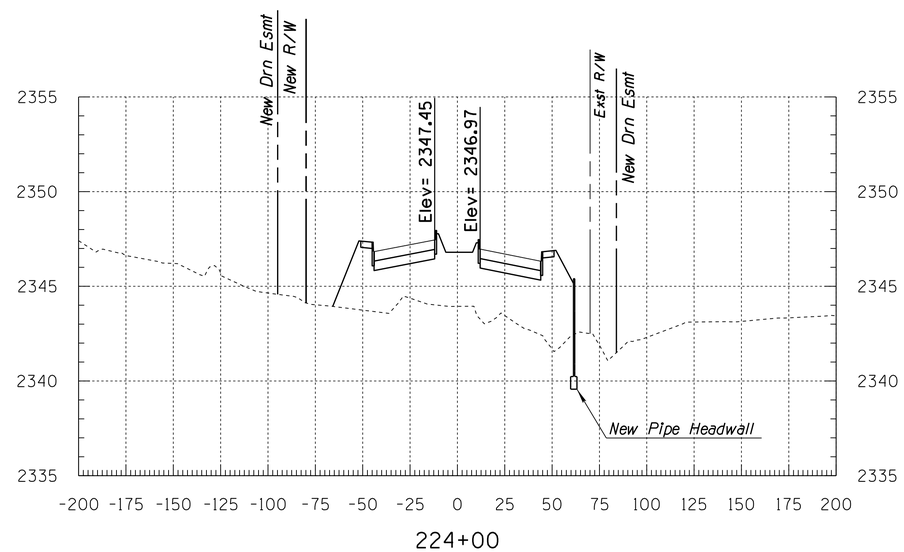

224+00

CROSS SECTIONS FOR INFORMATION ONLY AND NOT FOR CONSTRUCTION

0 20 40 80
1 inch = 40 ft.

Call at least two full working days before you begin excavation. ARIZONA 811 Arizona Blue Stake, Inc. Dial 8-1-1 or 1-800-STAKE-IT (782-5348) In Maricopa County: (602) 263-1100

CORTARO FARMS ROAD

Sta 222+00 to Sta 225+00

SCALES:	HORIZ. 1"=40'
	VERT. 1"=4'

SHEET XS19 OF23 PAGE OF

PIMA COUNTY DEPARTMENT OF TRANSPORTATION

PRISCILLA CORNELIO, P.E., DIRECTOR

NO.	REVISION DESCRIPTION	DIV. ENGINEER	DATE

		DATE
DESIGNED:	BAB	01-17
DRAWN:	BAB	01-17
CHECKED:	SS	04-17
ENGR.	BAB	04-17

Not In Contract Documents For Information Purposes Only Not For Recording

PSOMAS
800 E. Wetmore Road, Suite 110
Tucson, AZ 85719
(520) 292-2300 (520) 292-1290 fax
www.psomas.com

CROSS SECTIONS FOR CORTARO FARMS ROAD

PCDOT W.O. No. 4CFCOT

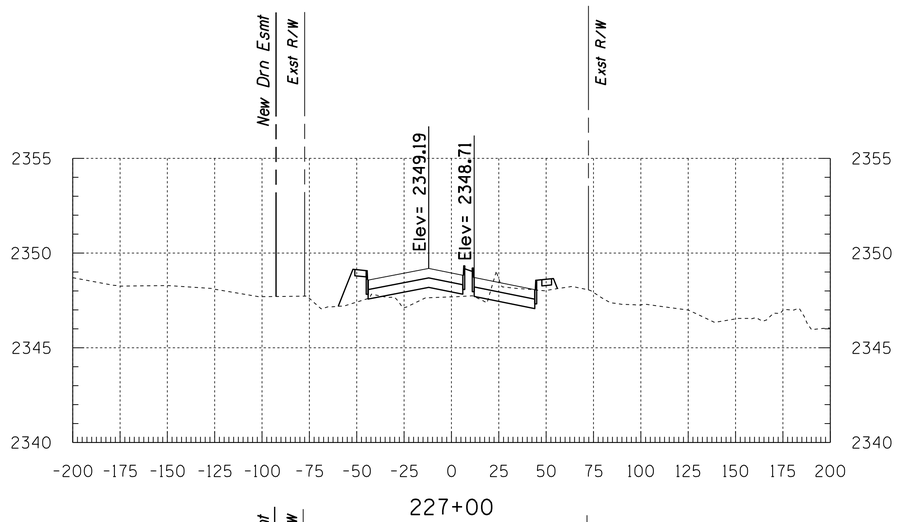

227+00

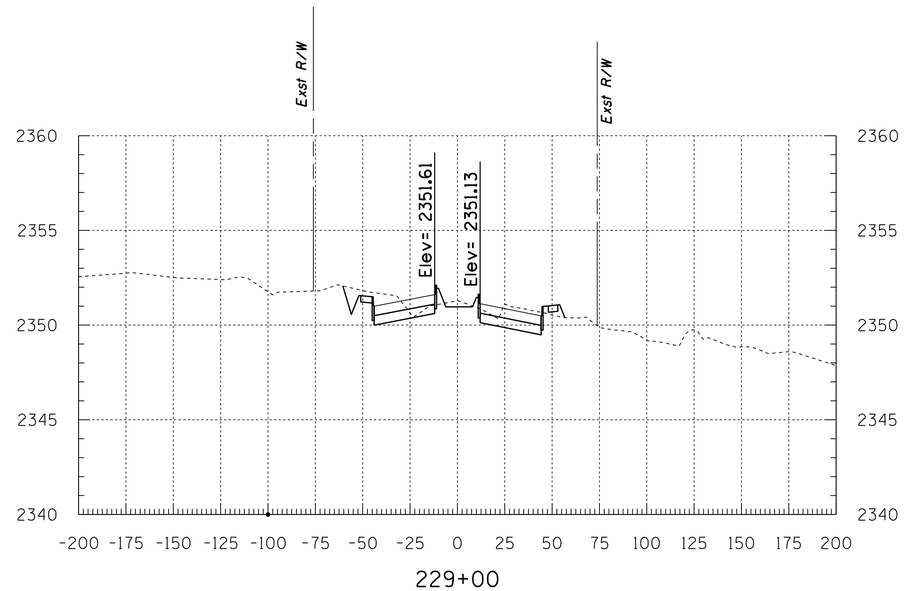

229+00

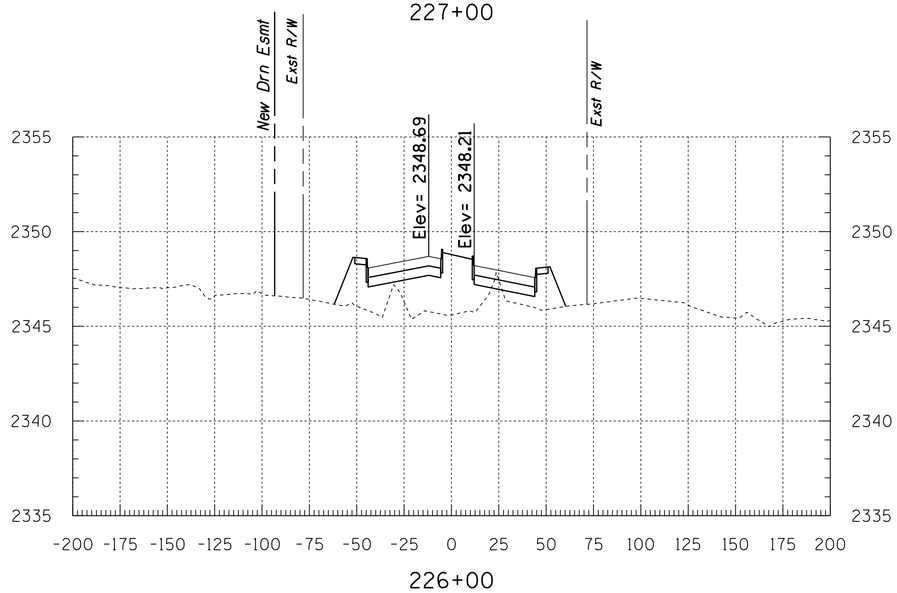

226+00

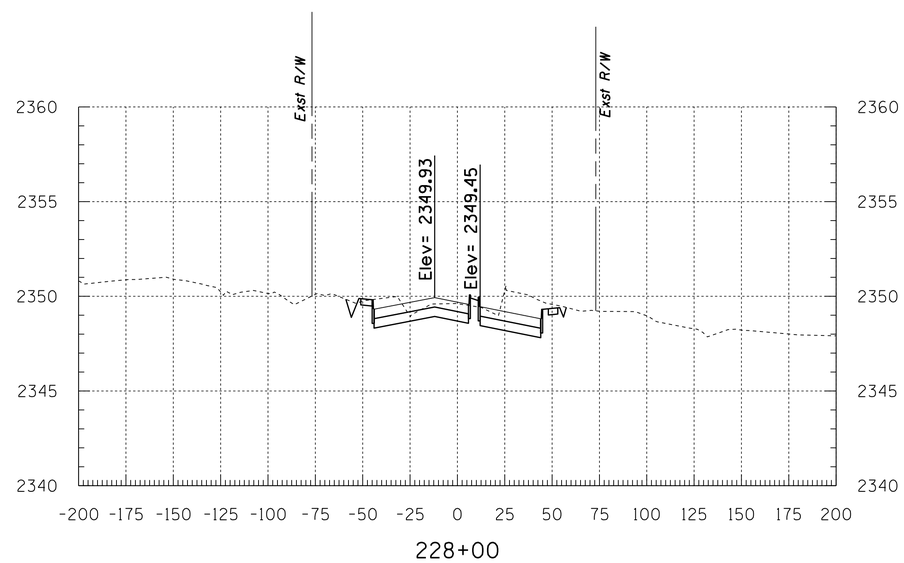

228+00

CROSS SECTIONS FOR INFORMATION ONLY AND NOT FOR CONSTRUCTION

0 20 40 80
1 inch = 40 ft.

Call at least two full working days before you begin excavation.
ARIZONA811
Arizona Blue Stake, Inc.
Dial 8-1-1 or 1-800-STAKE-IT (782-5348)
In Maricopa County: (602) 263-1100

CORTARO FARMS ROAD

Sta 226+00 to Sta 229+00

SCALES: HORIZ. 1"=40' VERT. 1"=4'

SHEET XS20 OF 23 PAGE OF

PIMA COUNTY DEPARTMENT OF TRANSPORTATION

CROSS SECTIONS FOR CORTARO FARMS ROAD

PCDOT W.O. No. 4CFCOT

PSOMAS
800 E. Wetmore Road, Suite 110
Tucson, AZ 85719
(520) 292-2300 (520) 292-1290 fax
www.psomas.com

Not In Contract Documents
For Information Purposes Only
Not For Recording

PRISCILLA CORNELIO, P.E., DIRECTOR

NO.	REVISION DESCRIPTION	DIV. ENGINEER	DATE

		DATE
DESIGNED:	BAB	01-17
DRAWN:	BAB	01-17
CHECKED:	SS	04-17
ENGR.	BAB	04-17

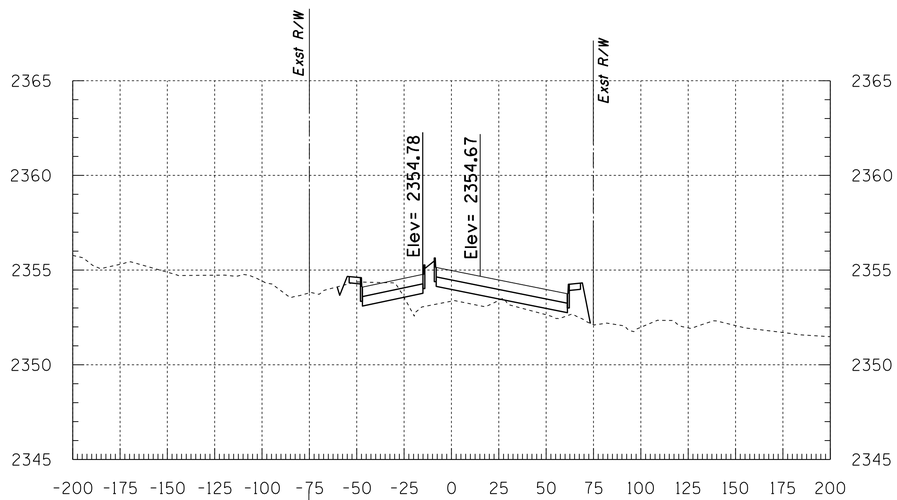

231+00

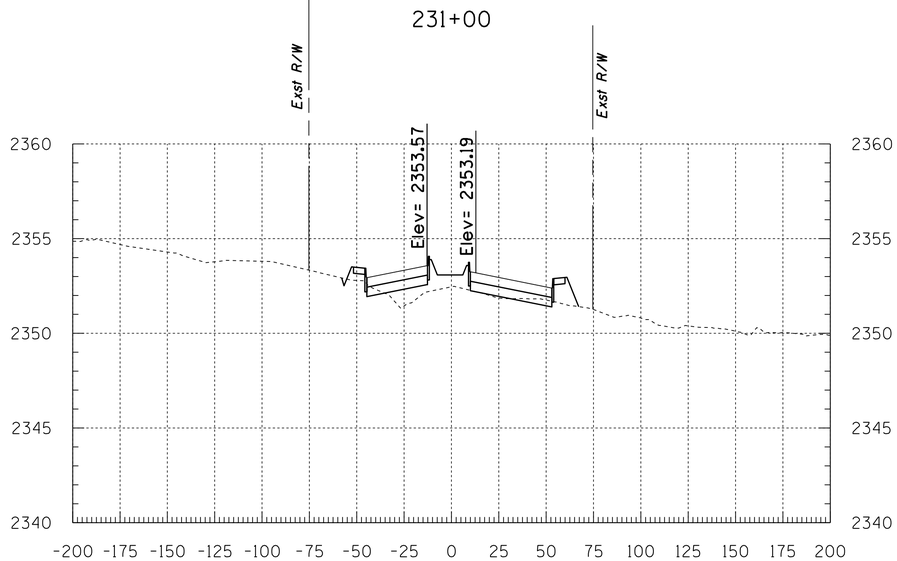

230+00

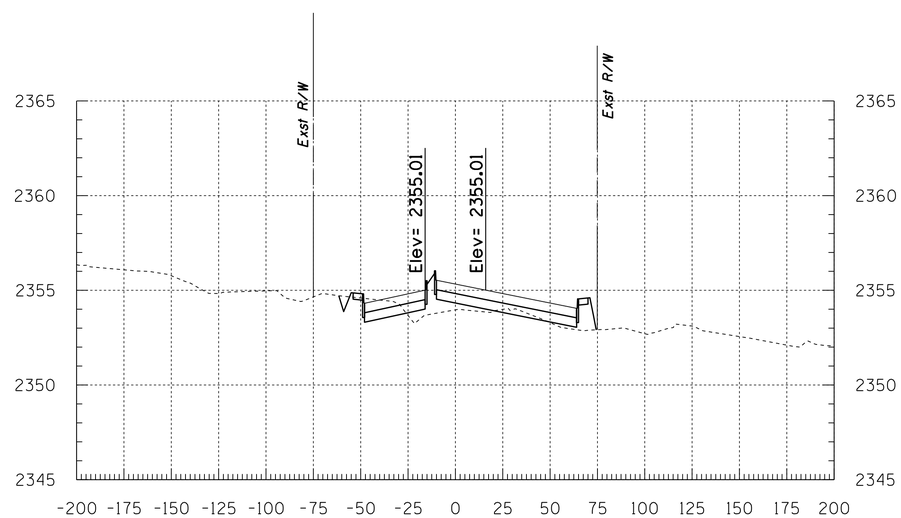

231+42

CROSS SECTIONS FOR INFORMATION ONLY AND NOT FOR CONSTRUCTION

0 20 40 80
1 inch = 40 ft.

Call at least two full working days before you begin excavation. ARIZONA 811 Arizona Blue Stake, Inc. Dial 8-1-1 or 1-800-STAKE-IT (782-5348) In Maricopa County: (602) 263-1100

CORTARO FARMS ROAD

Sta 230+00 to Sta 231+42

SCALES: HORIZ. 1"=40' VERT. 1"=4'

SHEET XS21 OF23 PAGE OF

PIMA COUNTY DEPARTMENT OF TRANSPORTATION

CROSS SECTIONS FOR CORTARO FARMS ROAD

PCDOT W.O. No. 4CFCOT

PSOMAS
800 E. Wetmore Road, Suite 110
Tucson, AZ 85719
(520) 292-2300 (520) 292-1290 fax
www.psomas.com

Not In Contract Documents
For Information Purposes Only
Not For Recording

PRISCILLA CORNELIO, P.E., DIRECTOR

NO.	REVISION DESCRIPTION	DIV. ENGINEER	DATE

		DATE
DESIGNED:	BAB	01-17
DRAWN:	BAB	01-17
CHECKED:	SS	04-17
ENGR.	BAB	04-17

ccccccSYSTIMEcccccc cccccDGNcSPECIFICATIONcccccc

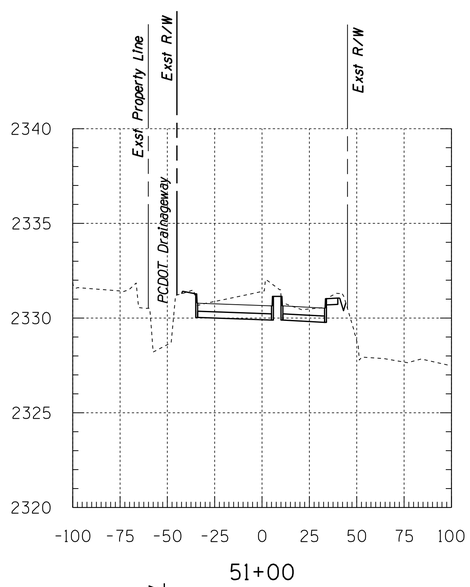

51+00

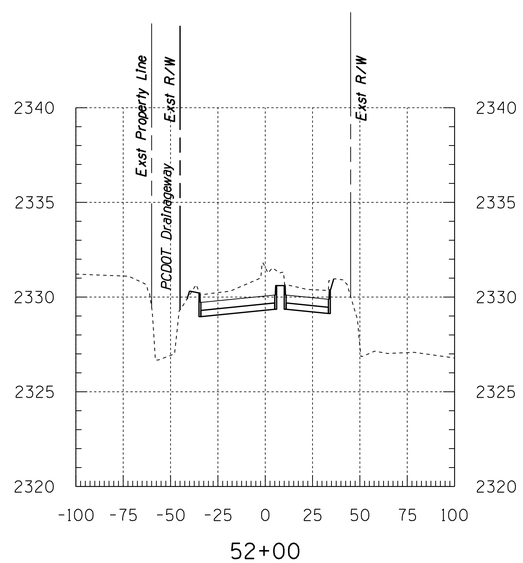

52+00

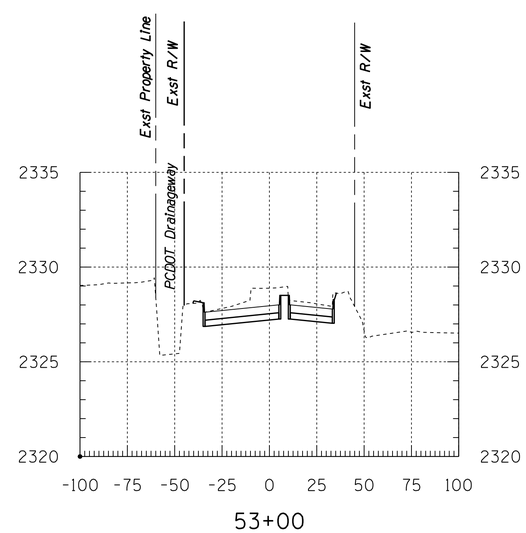

53+00

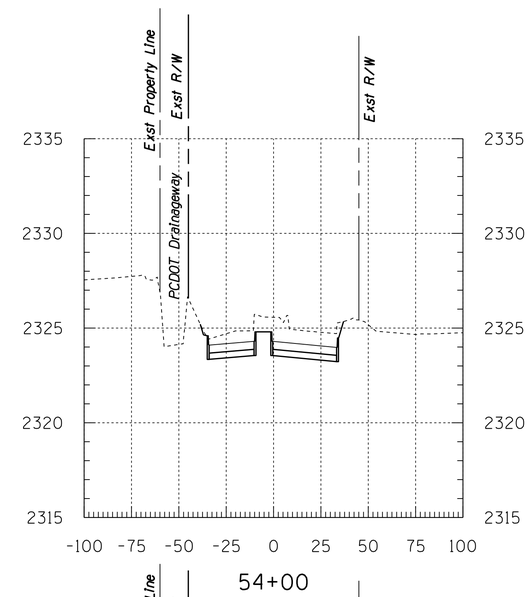

54+00

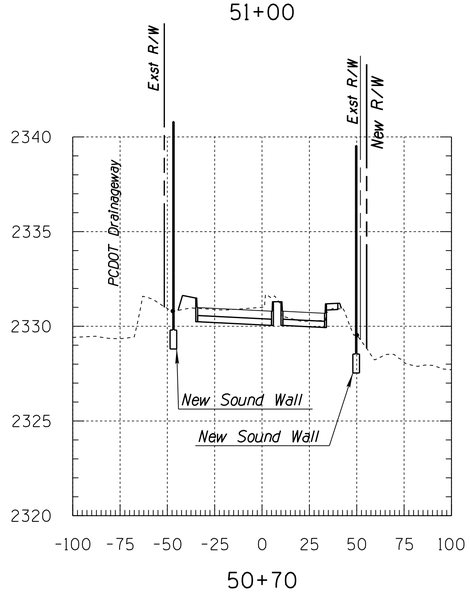

50+70

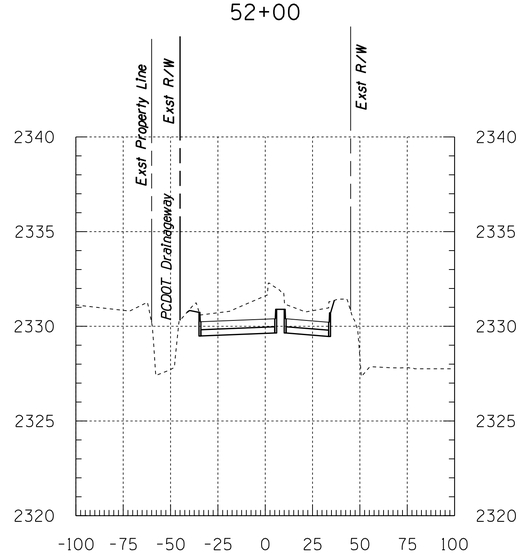

51+50

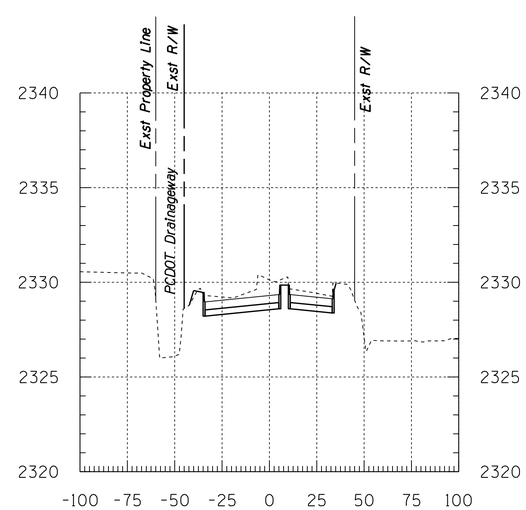

52+50

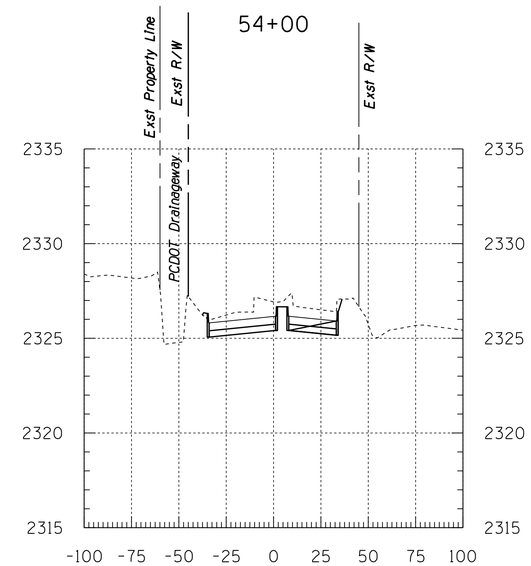

53+50

OLDFATHER ROAD

Sta 50+70 to Sta 54+00

CROSS SECTIONS FOR INFORMATION ONLY AND NOT FOR CONSTRUCTION

0 20 40 80
1 inch = 40 ft.

Call at least two full working days before you begin excavation.
ARIZONA811
Arizona Blue Stake, Inc.
Dial 8-1-1 or 1-800-STAKE-IT (782-5348)
In Maricopa County: (602) 263-1100

SCALES: HORIZ. 1"=40' VERT. 1"=4'

SHEET XS22 OF 23 PAGE OF

PRISCILLA CORNELIO, P.E., DIRECTOR

NO.	REVISION DESCRIPTION	DIV. ENGINEER	DATE

		DATE
DESIGNED:	BAB	01-17
DRAWN:	BAB	01-17
CHECKED:	SS	04-17
ENGR.	BAB	04-17

Not In Contract Documents
For Information Purposes Only
Not For Recording

PSOMAS
800 E. Wetmore Road, Suite 110
Tucson, AZ 85719
(520) 292-2300 (520) 292-1290 fax
www.psomas.com

PIMA COUNTY DEPARTMENT OF TRANSPORTATION

CROSS SECTIONS FOR
CORTARO FARMS ROAD

PCDOT W.O. No. 4CFCOT

cccccSYSTIMEccccc cccccDGNcSPECIFICATIONccccc

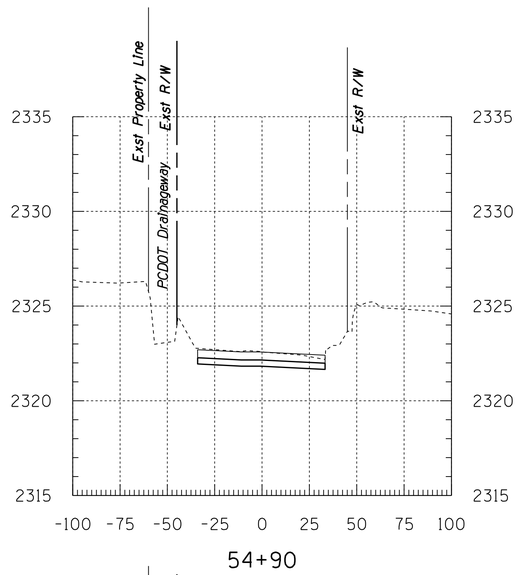

54+90

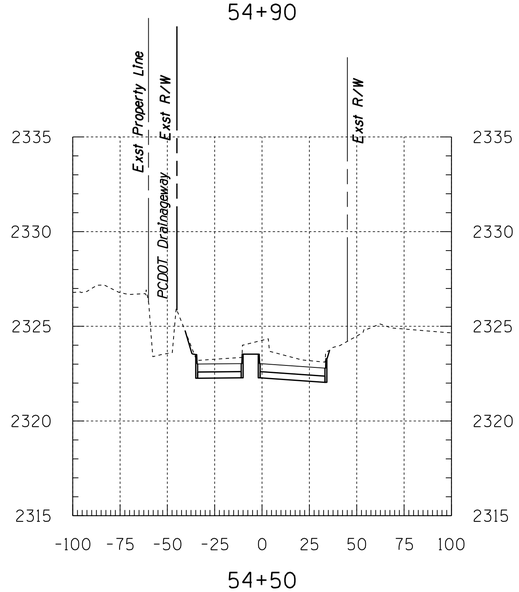

54+50

CROSS SECTIONS FOR INFORMATION ONLY AND NOT FOR CONSTRUCTION

OLDFATHER ROAD

Sta 54+50 to Sta 54+90

0 20 40 80
1 inch = 40 ft.

Call at least two full working days before you begin excavation.
ARIZONA811
Arizona Blue Stake, Inc.
Dial 8-1-1 or 1-800-STAKE-IT (782-5348)
In Maricopa County: (602) 263-1100

PRISCILLA CORNELIO, P.E., DIRECTOR

PIMA COUNTY DEPARTMENT OF TRANSPORTATION

CROSS SECTIONS FOR
CORTARO FARMS ROAD

PCDOT W.O. No. 4CFCOT

PSOMAS
800 E. Wetmore Road, Suite 110
Tucson, AZ 85719
(520) 292-2300 (520) 292-1290 fax
www.psomas.com

Not In Contract Documents
For Information Purposes Only
Not For Recording

NO.	REVISION DESCRIPTION	DIV. ENGINEER	DATE

		DATE
DESIGNED:	BAB	01-17
DRAWN:	BAB	01-17
CHECKED:	SS	04-17
ENGR.	BAB	04-17

SCALES: HORIZ. 1"=40' VERT. 1"=4'

SHEET XS23 OF 23 PAGE OF